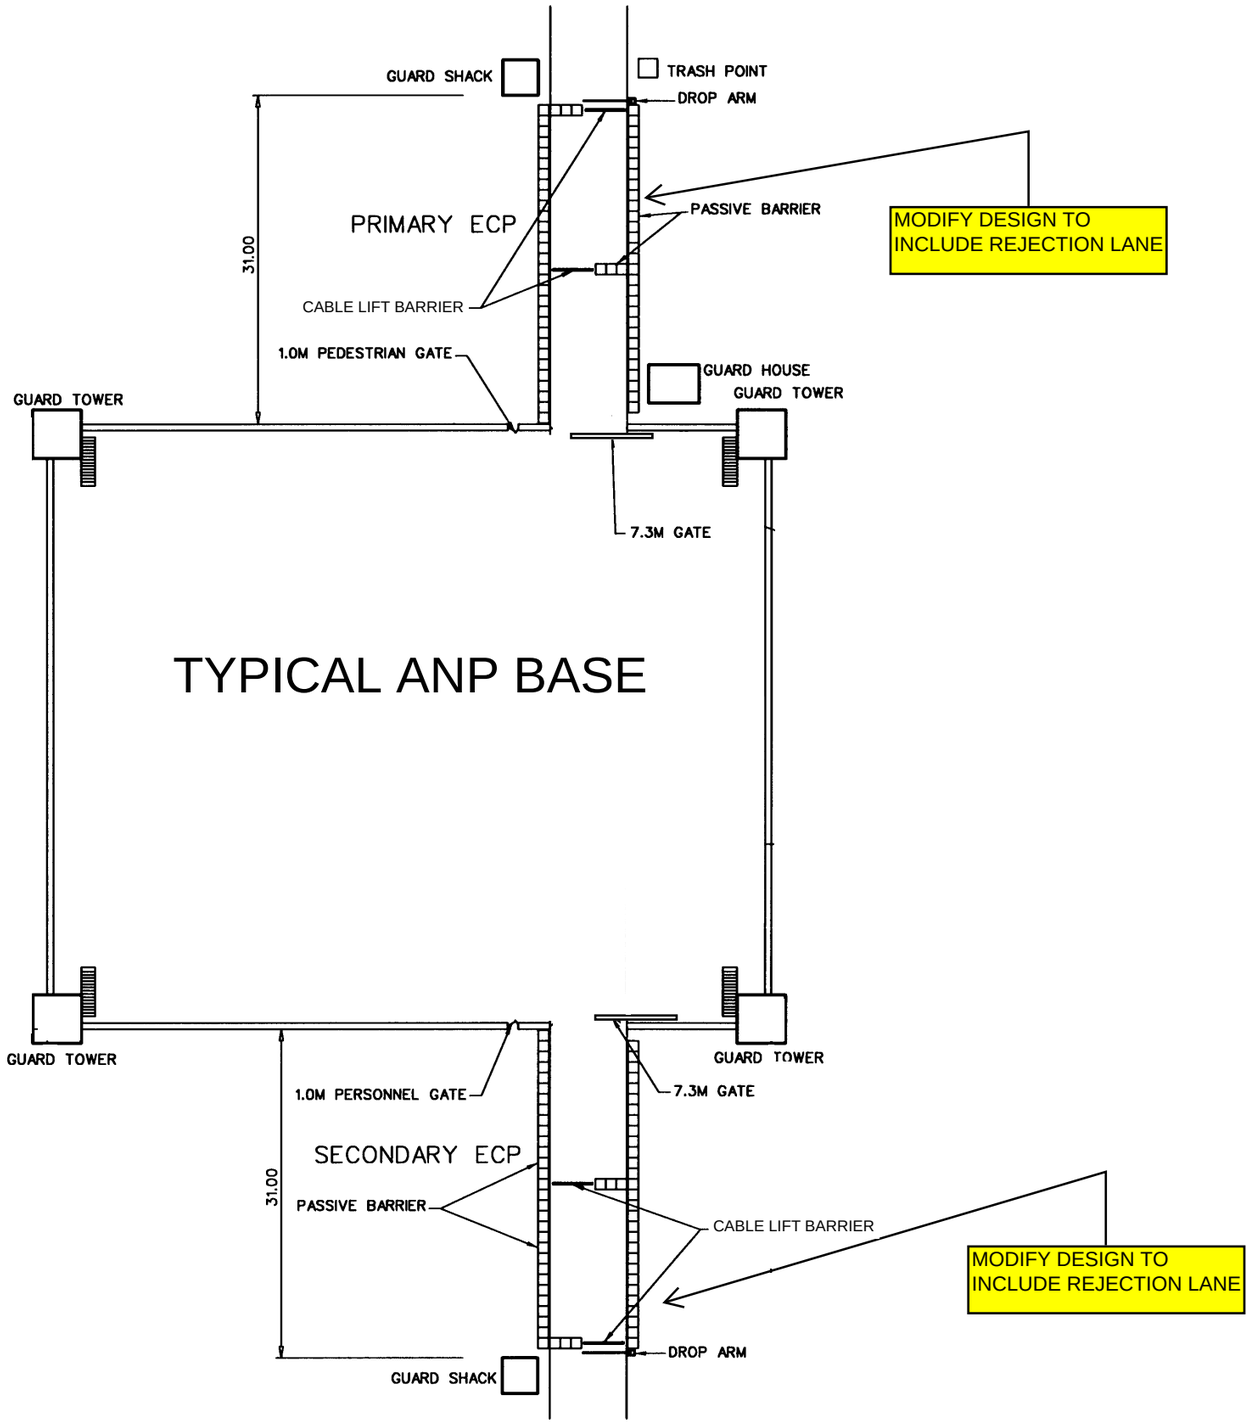

TYPICAL ANP BASE

NO.	DESCRIPTION	DATE	APP
SYMBOL			

DESIGNED BY: DATE:
DWN BY:
CHK BY:
SUBMITTED BY:
FILE NO.:

US Army Corps of Engineers
Transatlantic Programs Center

TYPICAL ECP FACILTIES

SITE PLAN

SHEET REFERENCE NUMBER:
B-1

10 0 10 20
1:300

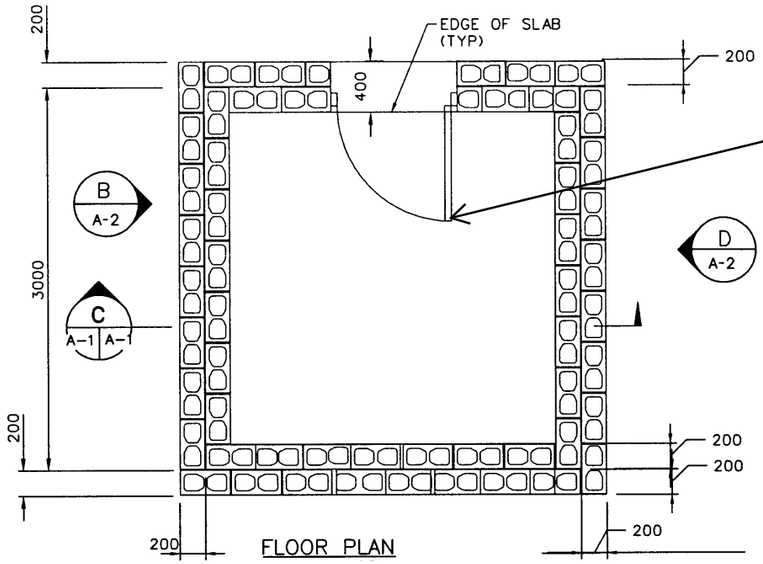

REVERSE DOOR SWING TO SWING OUT.

D A-2

CHANGE ROOF DESIGN TO SLOPED METAL ROOF WITH OVERHANG ON TOP OF PROTECTIVE CONCRETE SLAB.

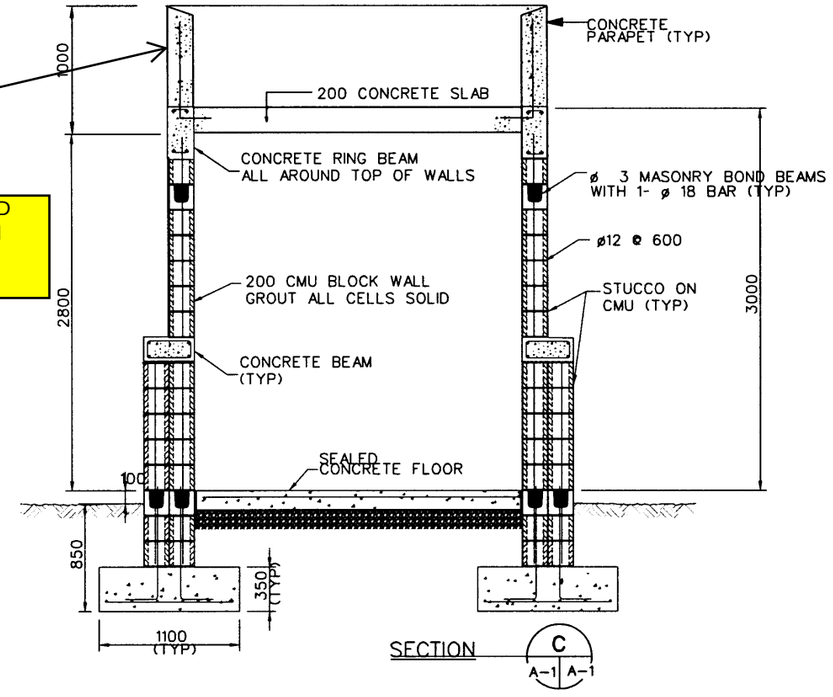

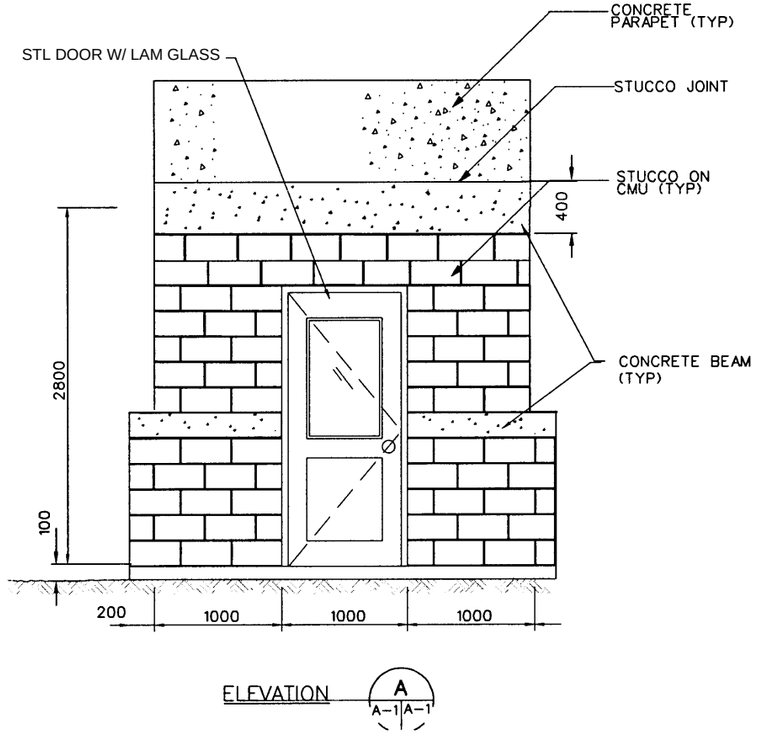

1 .50 0 1 1.5

DESIGNED BY: DATE:
DWN BY: SUBMITTED BY:
CHK BY: FILE NO.:

US Army Corps of Engineers
Transatlantic Programs Center

TYPICAL ECP FACILITIES

GUARD SHACK
STRUCTURAL PLAN AND ELEVATIONS

SHEET REFERENCE NUMBER:
B-2

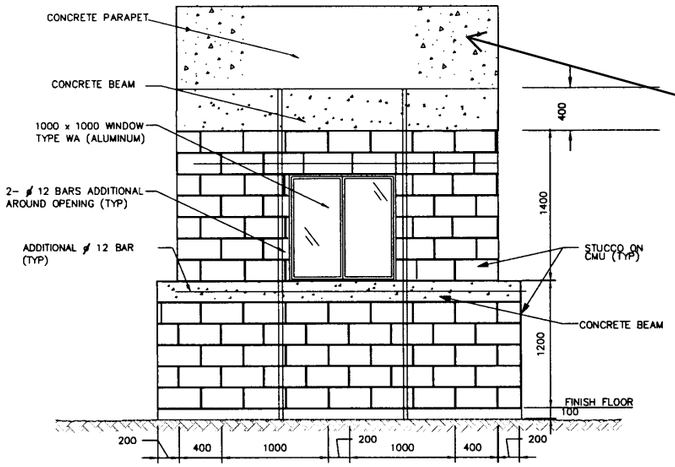

ELEVATIONS
SCALE 1:25 B & D A-2 A-2

CHANGE ROOF DESIGN TO SLOPED METAL ROOF WITH OVERHANG ON TOP OF PROTECTIVE CONCRETE SLAB.

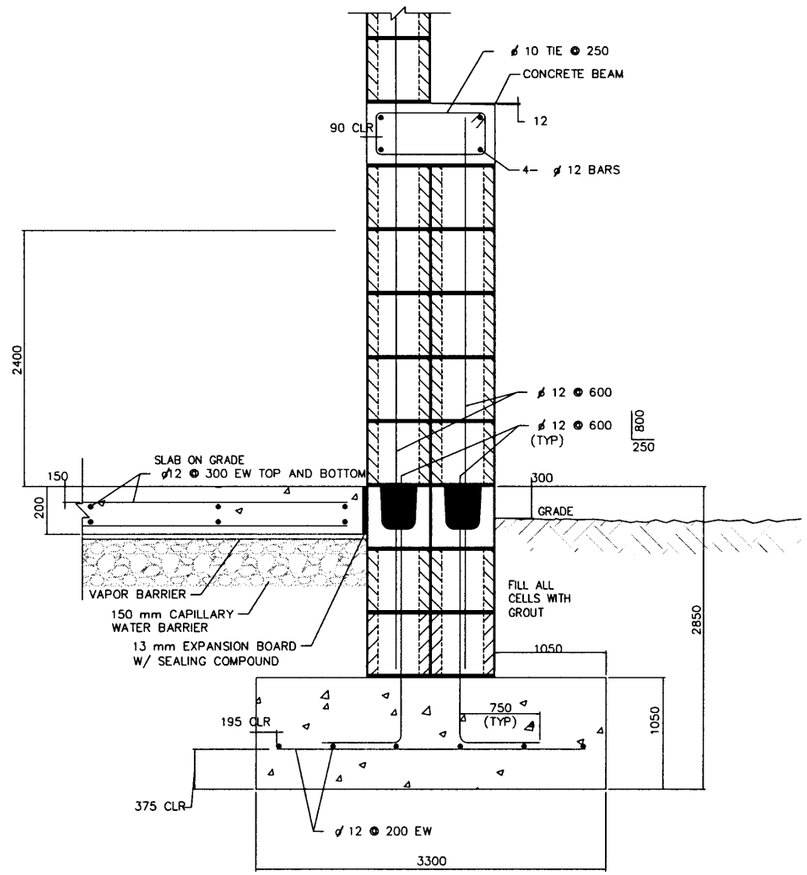

DETAIL 2
SCALE 1:10

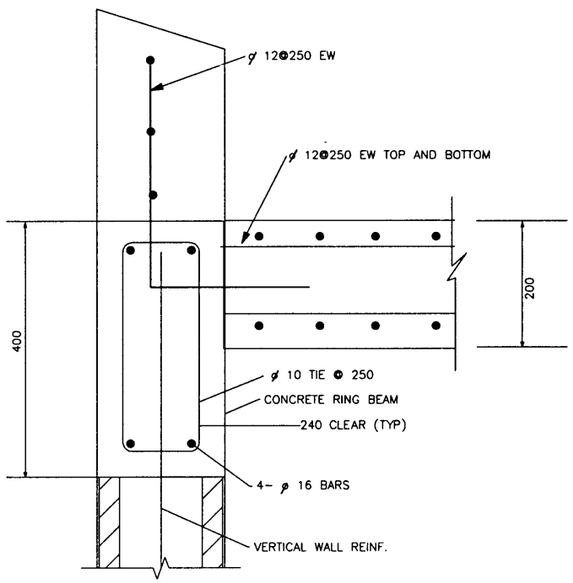

SECTION D
SCALE 1:5

STMBOL	DESCRIPTION	DATE	APP

DESIGNED BY: DATE:
DWN BY: SUBMITTED BY:
CHK BY: FILE NO.:

US Army Corps of Engineers
Transatlantic Programs Center

TYPICAL ECP FACILTIES
GUARD SHACK
ELEVATION AND DETAILS

0 .50 1.00
1:10
0 .10 .20 .30 .40 1
1:5
1 .50 0 1 1.5
1:25

SHEET REFERENCE NUMBER:
B-3

UNLESS OTHERWISE NOTED, LINEAR DIMENSIONS SHOWN ARE IN MILLIMETERS.

11/14/2006
h:\projects\Afghanistan\af0607\af0607c\arc\AF0607C-ARD2DT.dwg

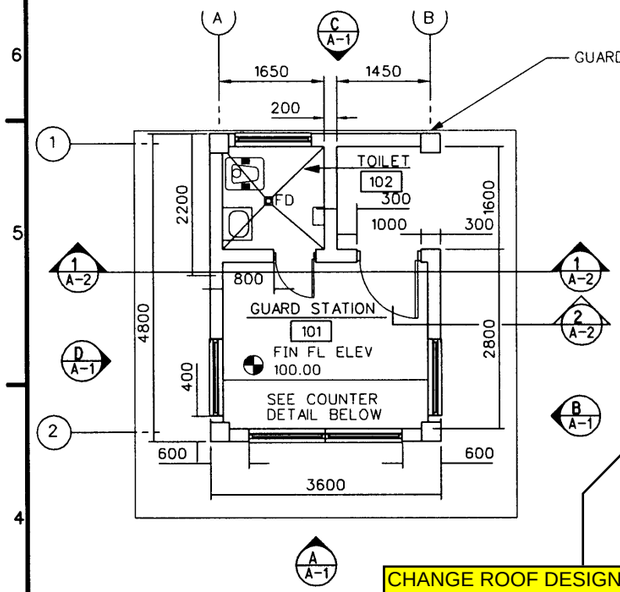

FLOOR PLAN

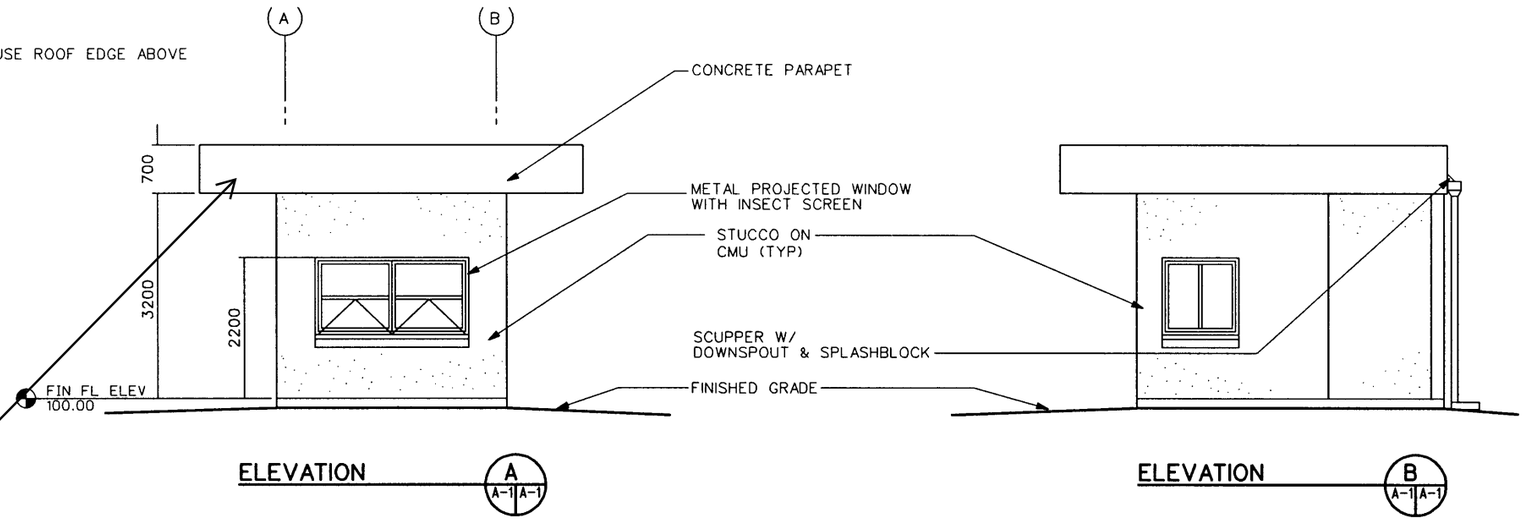

ELEVATION A A-1 | A-1

ELEVATION B A-1 | A-1

CHANGE ROOF DESIGN TO SLOPED METAL ROOF WITH OVERHANG ON TOP OF PROTECTIVE CONCRETE SLAB.

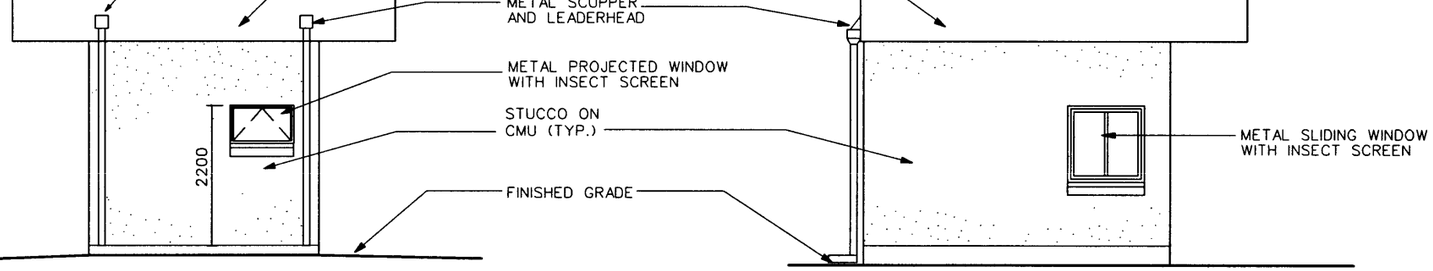

ELEVATION C A-1 | A-1

ELEVATION D A-1 | A-1

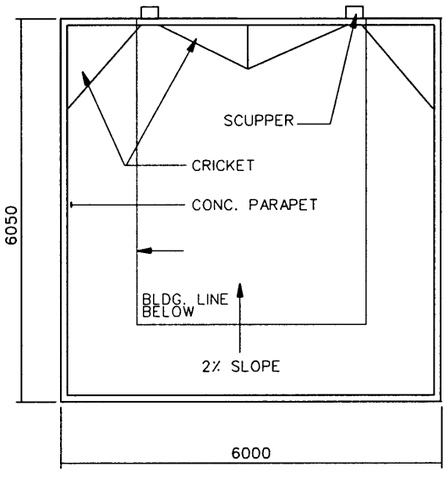

ROOF PLAN

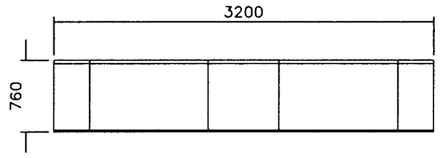

COUNTER PLAN @ GUARD STATION
NOT TO SCALE

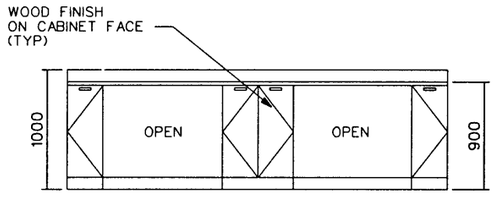

ELEVATION OF COUNTER
NOT TO SCALE

NOTES:

1. EASTERN WATER CLOSET SHALL FACE NORTH-SOUTH.
2. SEE CIVIL DRAWINGS FOR EXACT LOCATION OF NORTH ARROW.

1 0 1 2 3 4

DESIGNED BY: DATE:
DWN BY: CHK BY:
SUBMITTED BY:
FILE NO.:

APR DATE DESCRIPTION SYMBOL

US Army Corps of Engineers
Transatlantic Programs Center

TYPICAL ECP FACILITIES

GUARD HOUSE
FLOOR PLAN,
ELEVATIONS AND SECTIONS

SHEET REFERENCE NUMBER:
B-4