NOTES:

1- ALL DIMENSIONS ARE IN MM UNLESS OTHERWISE SPECIFIED.
2- ALL LEVELS ARE IN METER (M) UNLESS OTHERWISE SPECIFIED.
3-
4-
5- EXTERIOR WALLS SHOULD BE COLORED STUCCO.
6-
7- ALL WINDOWS ARE 6MM LAMINATED DOUBLE GLASS UNLESS OTHERWISE SPECIFIED.
8- ALL DOORS ARE METAL DOOR WITH METAL FRAME.

Finishing Schedule – FIRST Floor

Room	Usage	Floor	Wall	Ceiling
F01	DINING HALL	F1	W1	C1
F02	MOP SINK	F2	W2	C2
F03	LARGE SINKS AREA	F1	W2	C1
F04	VESTIBULES WITH BASINS	F1	W2	C1
F05	TOILET FOR THE DINING HALL	F1	W2	C2
F06	STAFF TOILET	F1	W2	C2
F07	VESTIBULES WITH BASINS	F1	W2	C1
F08	SERVICE AREA	F1	W2	C1
F09	MOP SINK	F2	W2	C2
F10	MECHANICAL ROOM	F2	W2	C2
F11	ELECTRICAL ROOM	F2	W1	C2
F12	LOADING AREA	F2	W1	C1
F13	OFFICE	F2	W1	C2
F14	SINKS &WORK.TABLES	F1	W2	C1
F15	DRY STORAGE AREA	F2	W1	C1
F16	REFRIGERATOR 1	F2	W1	C1
F17	REFRIGERATOR 2	F2	W1	C1
F18	FREEZER	F2	W1	C1
F19	COOKING AREA	F1	W2	C1
F20	DISHES STORAGE	F1	W1	C1
F21	DISH WASHING AREA	F1	W2	C1
F22	MECHANICAL ROOM	F2	W2	C2

Finishing Schedule Legend

Floor

F1	300mmX300mm Ceramic Tiles
F2	SEALED CONCRETE

Wall

W1	Painted Plaster Wall
W2	200mmX300mm glazed ceramic tiles up to 2000mm above F.F.L. ON 3M HIGH 30 WALL

Ceiling

C1	PRE ENGINEERING STEEL WORK
C2	

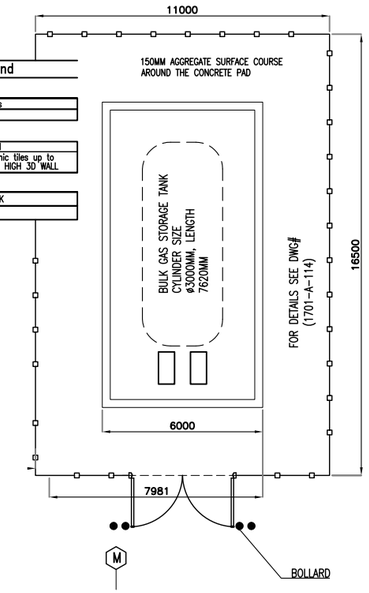

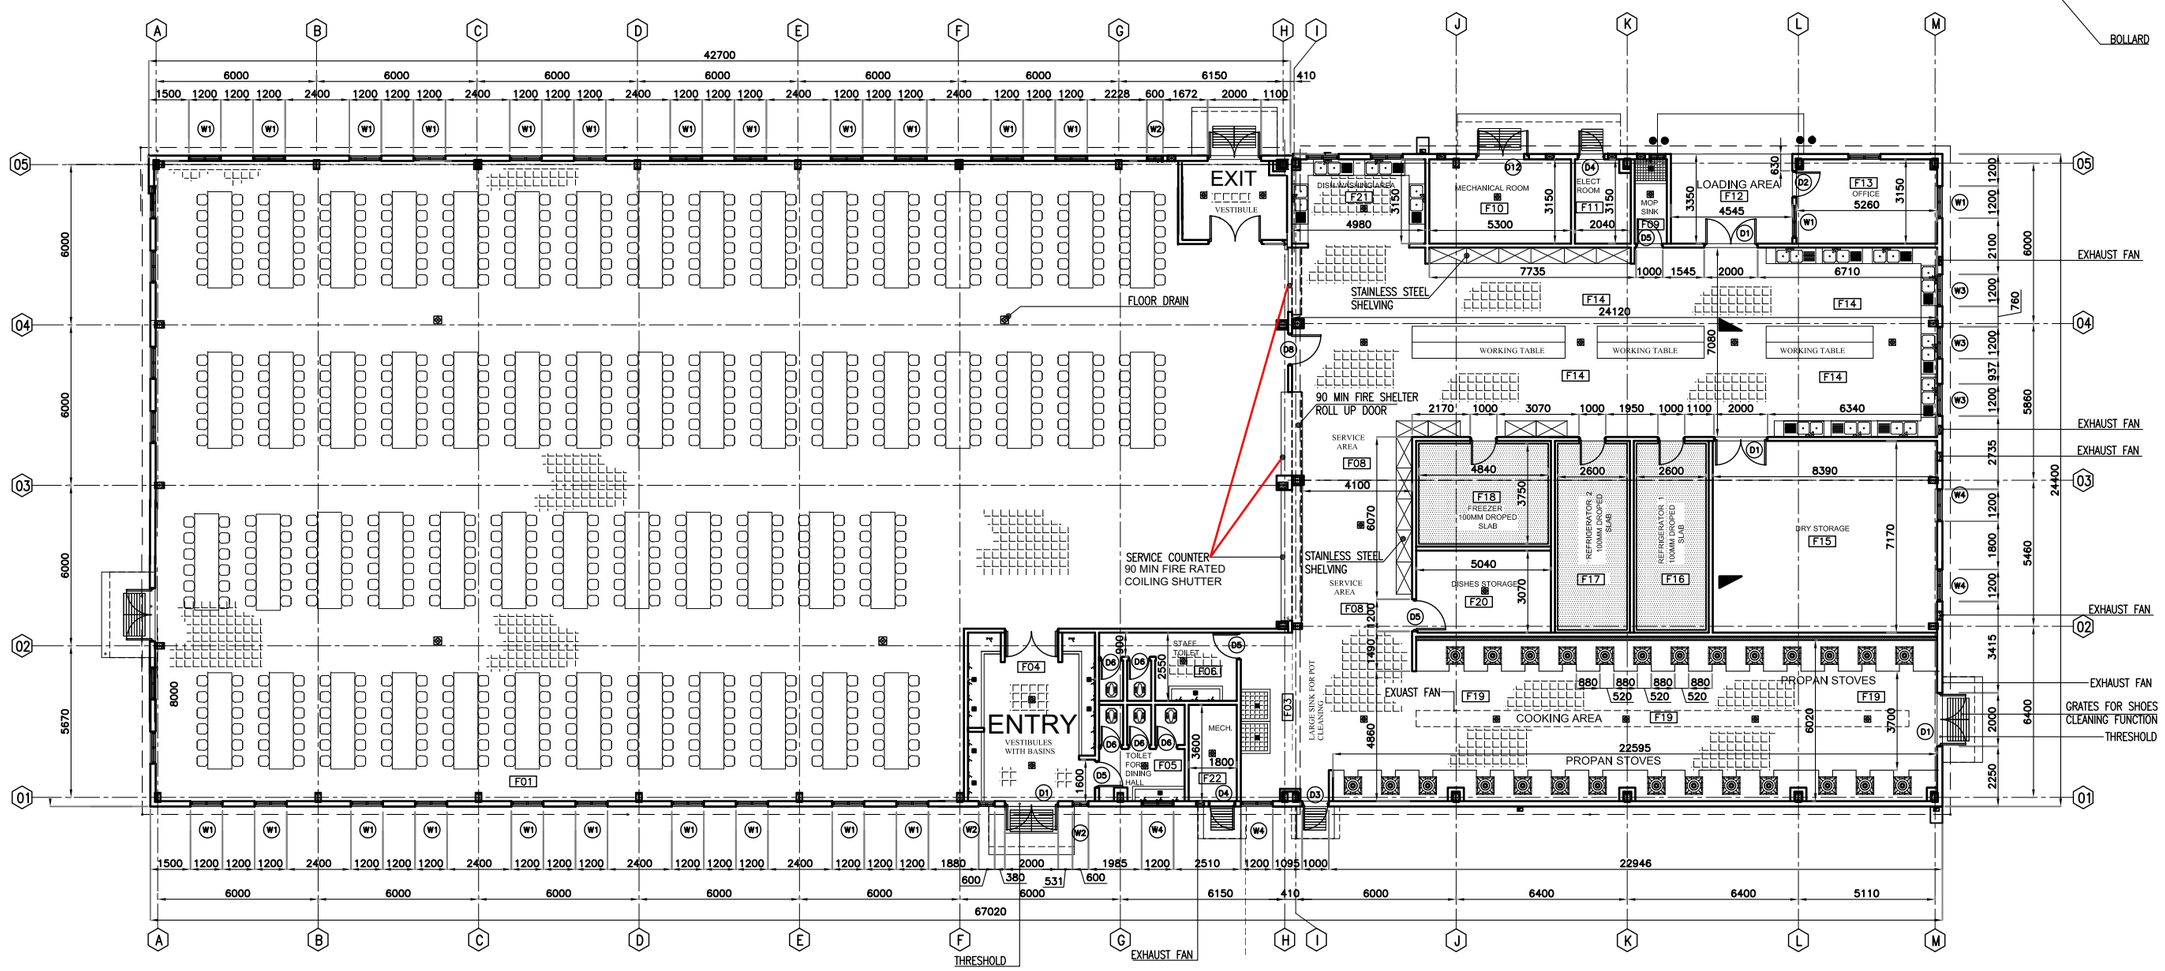

01 FLOOR PLAN

U.S ARMY CORPS OF ENGINEERS
AFGANISTAN ENGINEER DISTRICT

Symbol	Description	Date	Appr.	Symbol	Description	DATE	Appr.

Contract Date:
FILE NAME:
Drawn BY:
Draw Code:
Plot Date:
Plot Scale:
Designed BY:
Reviewed by:
Submitted by:
Contract No:
Solicitation No:

DEPARTMENT OF THE ARMY
U.S ARMY CORPS OF ENGEERS
AFGHANISTAN ENGINEERS DISTRICT
KABUL, AFGHANISTAN

Contractor:
Designer

DFAC # 1
FLOOR PLAN

Sheet Reference Number:
B-12