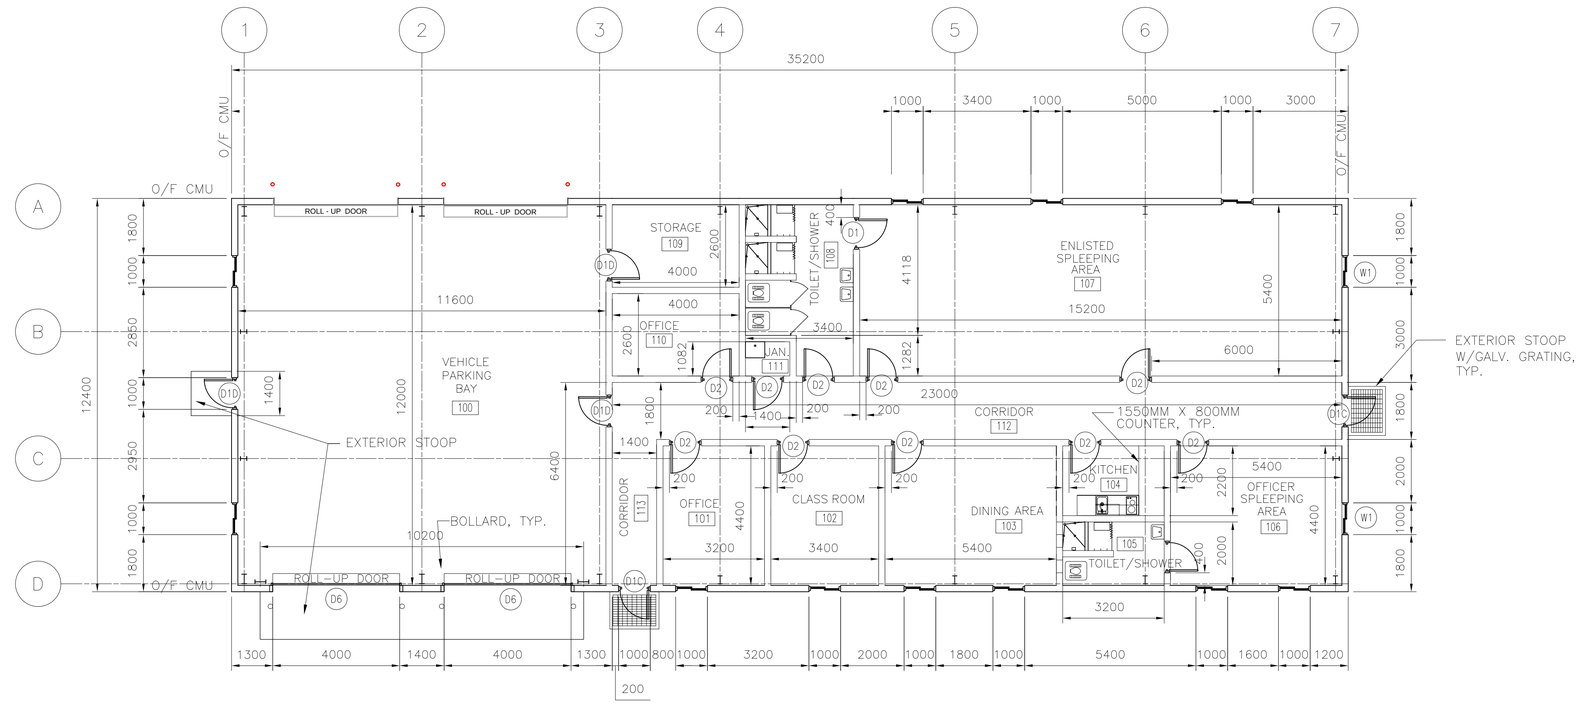

FIRESTATION - FLOOR PLAN

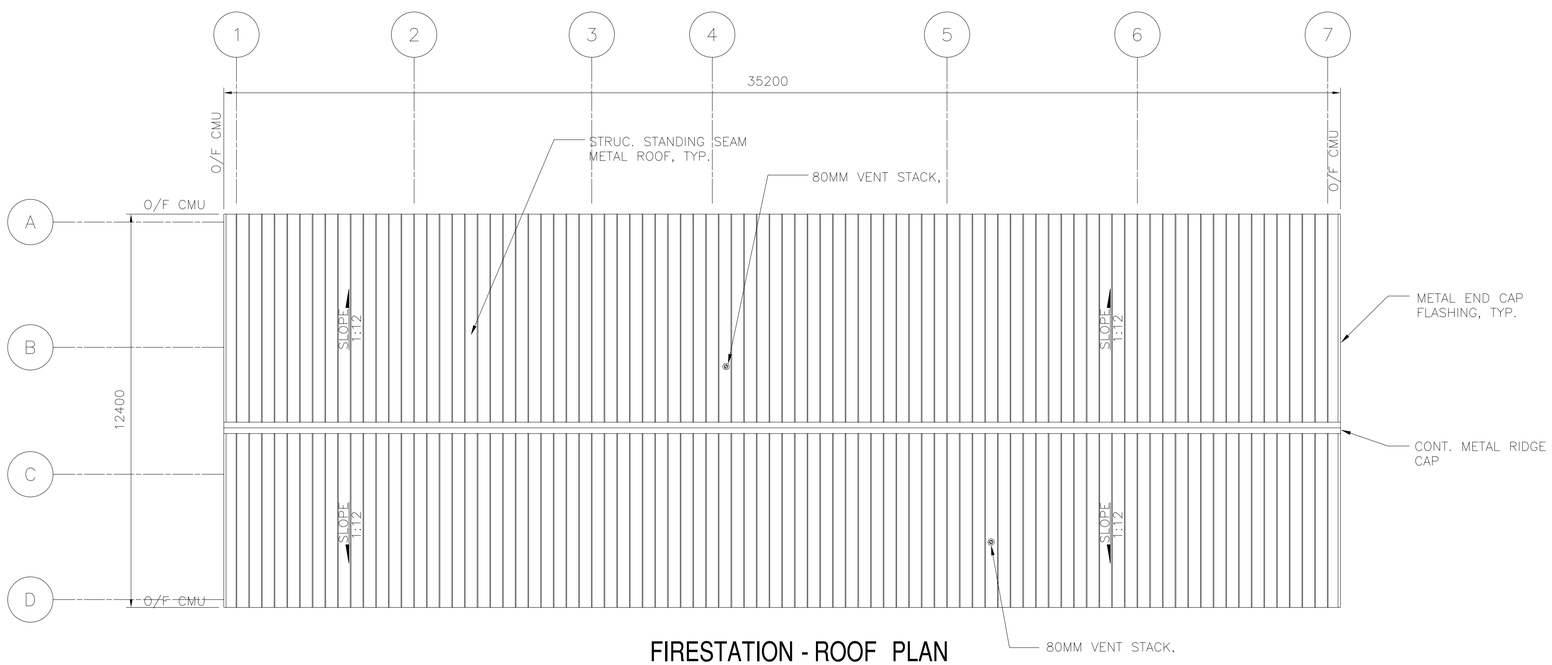

FIRESTATION - ROOF PLAN

WALL SYMBOL:

CMU WALL

NOTES:

1- ALL WALLS ARE 200MM THK. CMU UNLESS NOTED OTHERWISE.

2- ALL WALLS TERMINATE AT CEILING UNLESS NOTED OTHERWISE. REF. STRUCT. DRWGS.

3- ALL DOOR JAMBS ARE 200MM UNLESS OTHERWISE NOTED.

4- ALL DIMENSIONS ARE TO FACE OF CMU UNLESS NOTED OTHERWISE.

5- ALL VERTICAL DIMENSIONS & LEVELS ARE FROM GROUND FLOOR FINISHED SLAB. THIS ELEVATION IS +0000.

SYMBOL	DESCRIPTION	DATE	APR

US Army Corps of Engineers
Transatlantic Programs Center

FIRE STATION
FLOOR / ROOF PLAN

GRAPHIC SCALE:

2000 0 2000mm

UNLESS OTHERWISE NOTED, LINEAR DIMENSIONS SHOWN ARE IN MILLIMETERS.

SHEET REFERENCE NUMBER:

B-13

$DATE$
$FILE$

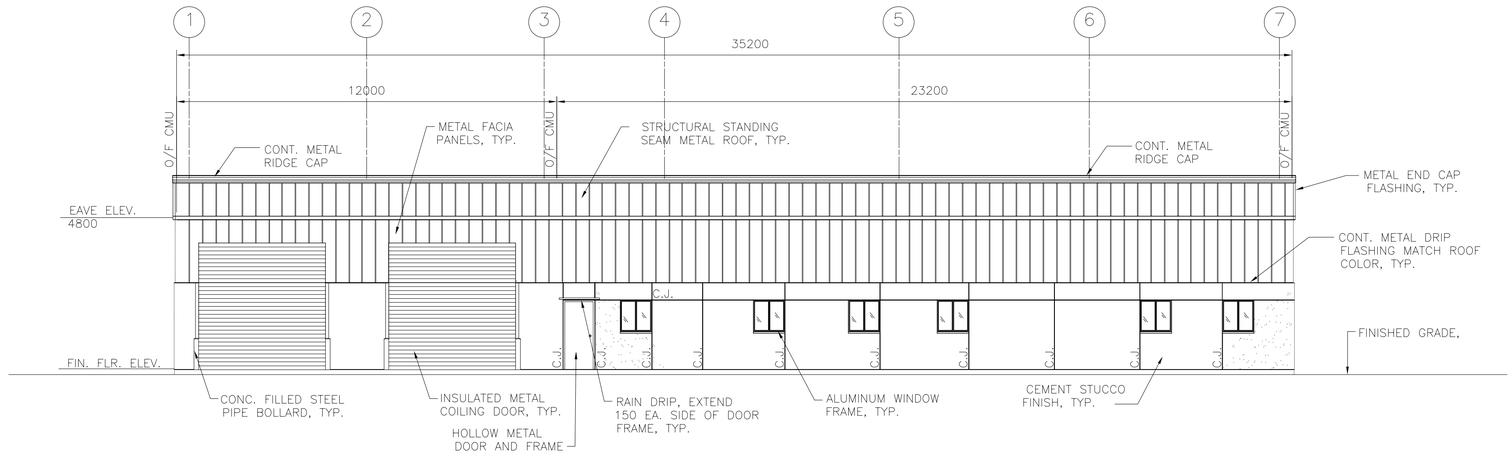

1 FIRESTATION - ELEVATION

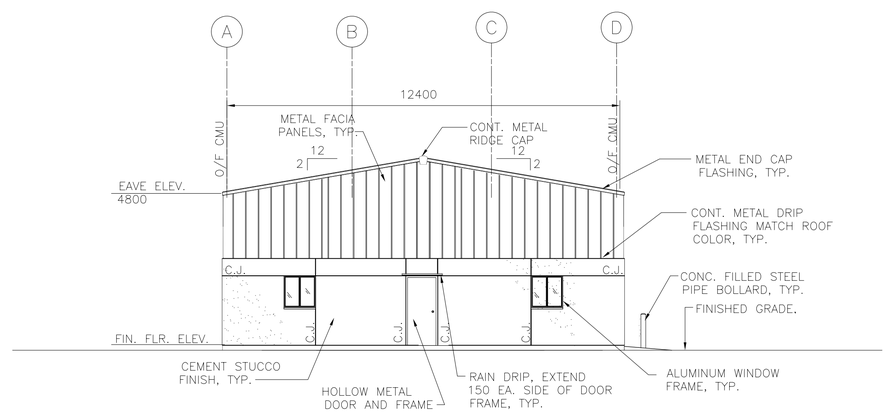

2 FIRESTATION - ELEVATION

GRAPHIC SCALE:

2000 0 2000

UNLESS OTHERWISE NOTED, LINEAR DIMENSIONS SHOWN ARE IN MILLIMETERS.

SYMBOL	DESCRIPTION	DATE	APR

Date:
File No.
I.S.O. Sheet File Name:
Solicitation Number:

US Army Corps of Engineers
Transatlantic Programs Center

FIRE STATION
ELEVATIONS
— —

SHEET REFERENCE NUMBER:
B-14