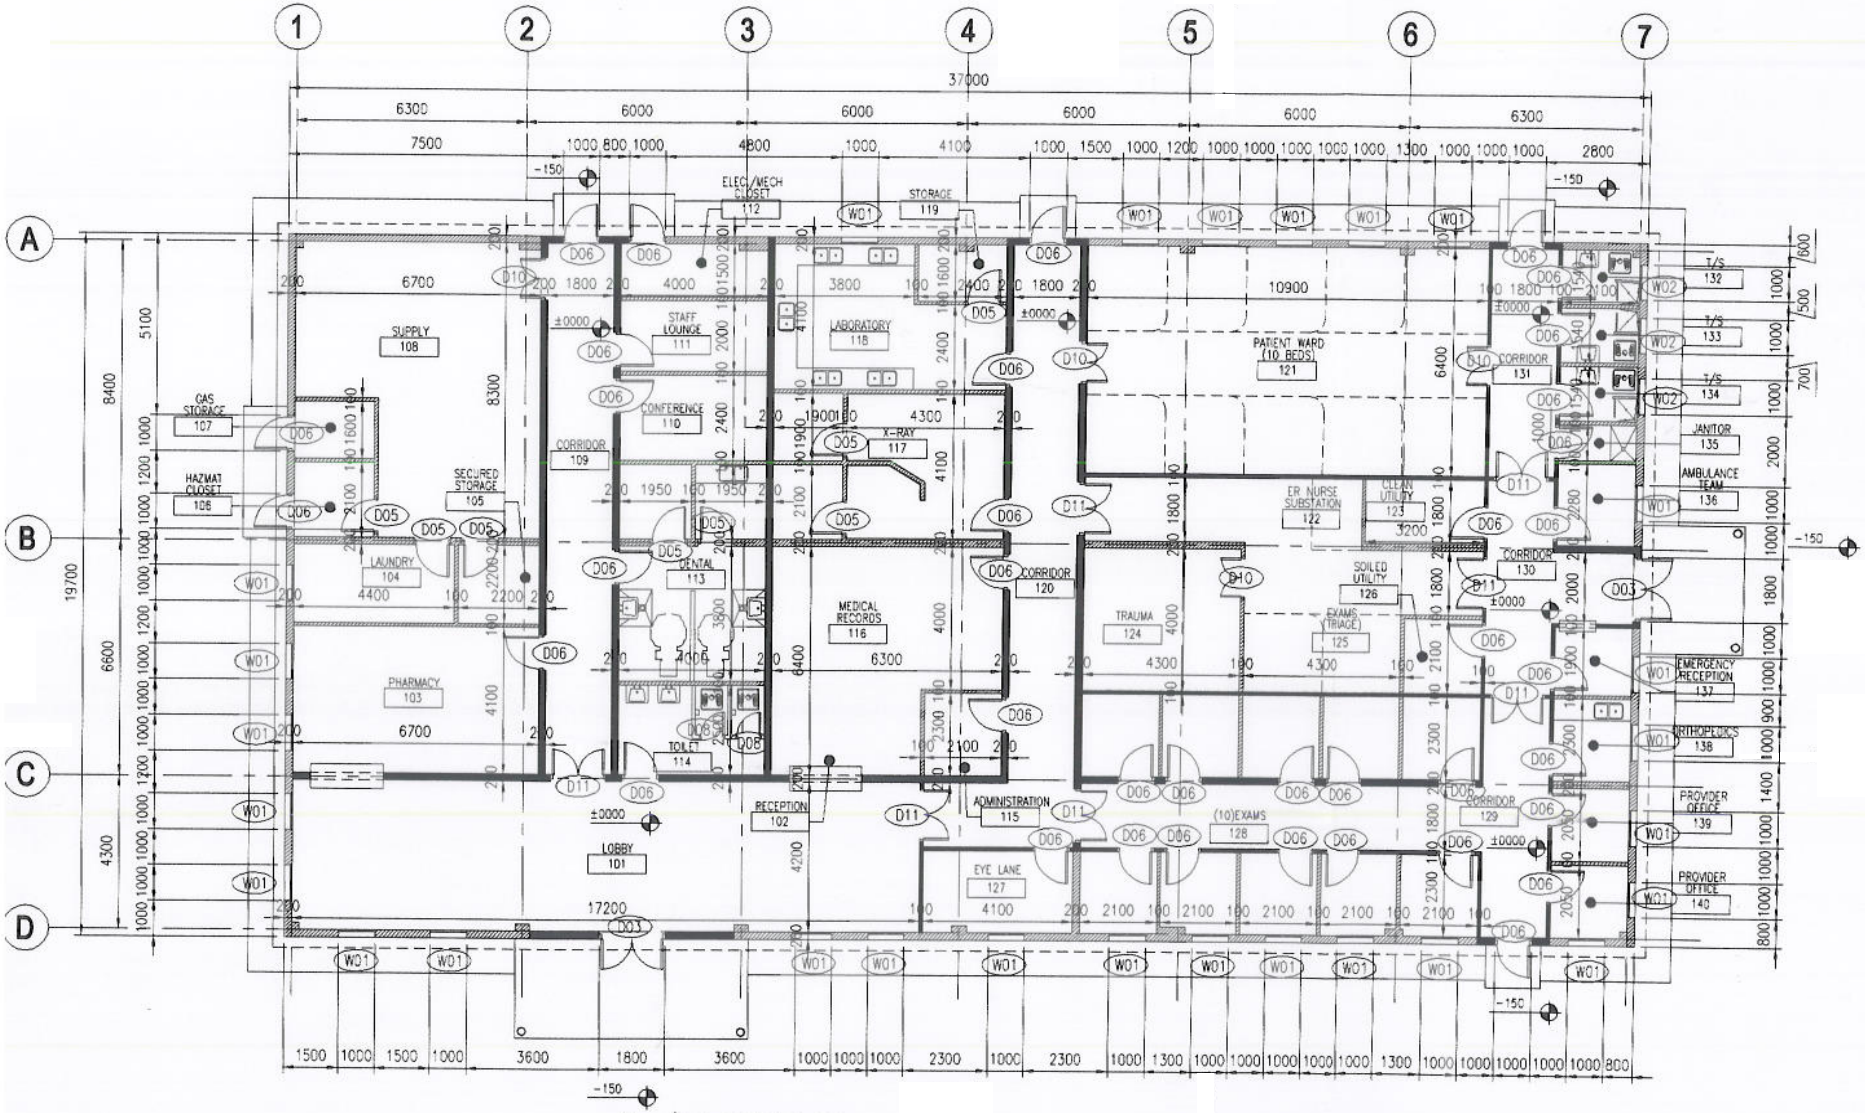

1 FLOOR PLAN

NOTES:

1- ALL WALLS ARE 200mm CMU UNLESS OTHERWISE NOTED.

2- ALL INTERIOR WALLS TERMINATE AT CEILIN UNLESS NOTED OTHERWISE REF. STRUCT DWGS .

3- ALL DOOR JAMBS ARE 200MM UNLESS OTHERWISE NOTED.

4- ALL DIMENSIONS ARE TO FACE OF CMU UNLESS NOTED OTHERWISE.

5- ALL VERTICAL DIMENSIONS & LEVELS ARE FROM GROUND FLOOR FINISHED SLAB . THIS ELEVATION IS +0000.

WALL SYMBOLS:

- CMU WALL
- FIRE RATED WALL
- CMU LOW HEIGHT WALL 2000 +/-MM WITH CERAMIC TILE FINISH
- CJ CMU CONTROL JOINT

B-18