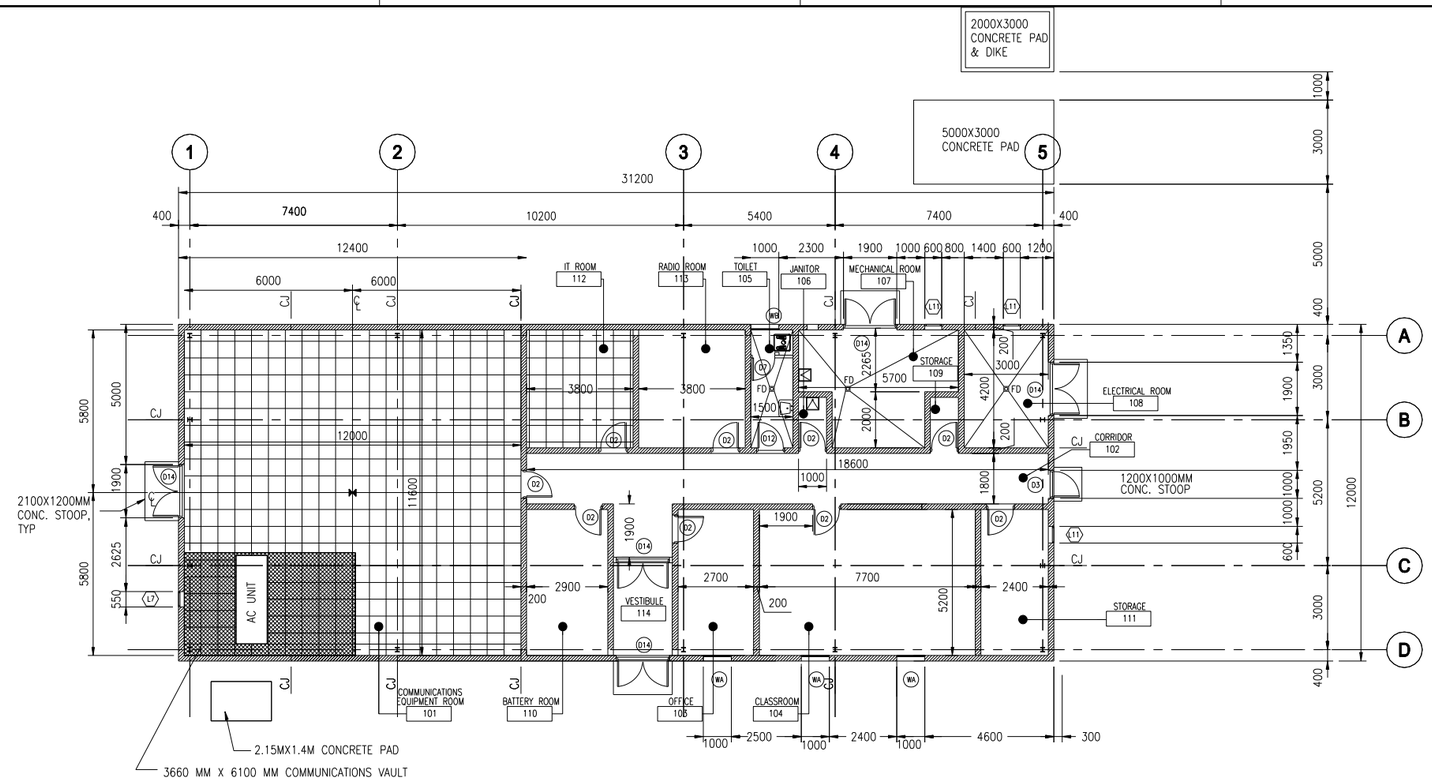

1 FLOOR PLAN

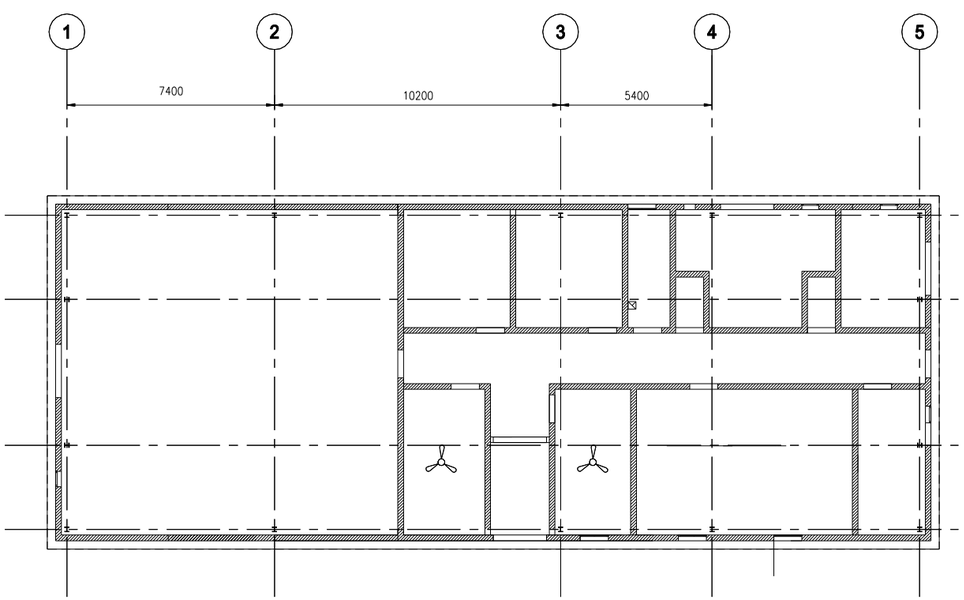

2 REFLECTED CEILING PLAN

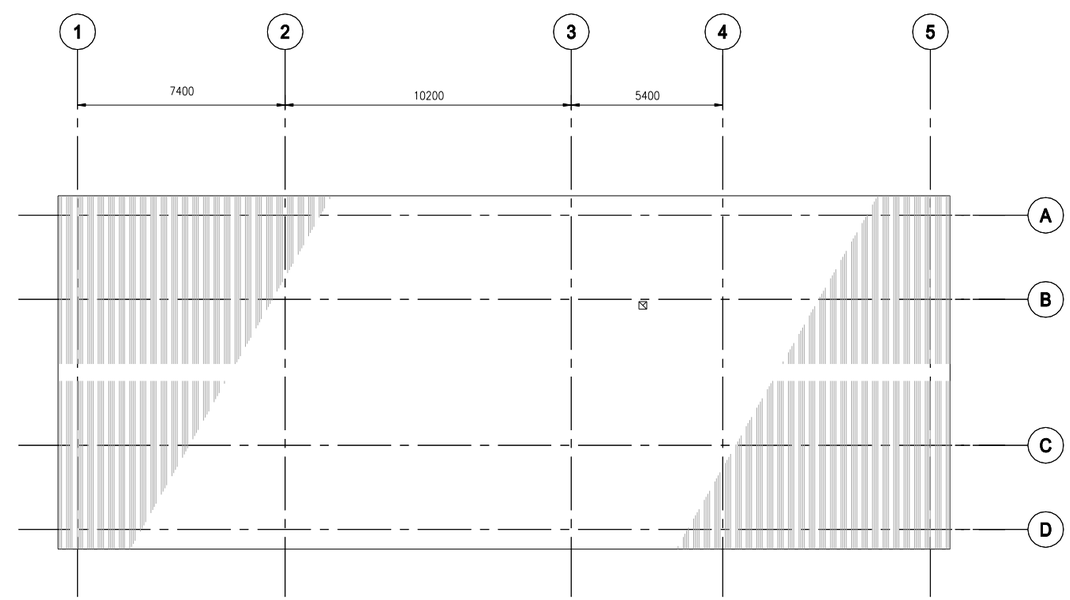

3 ROOF PLAN

FINISHING SCHEDULE LEGEND

FLOOR

F1	CONCRETE SEALER
F2	300MMX300MM TERRAZZO TILE
F3	CERAMIC TILE
F4	ACCESS FLOOR

WALL

W1	WHITE PAINTED PLASTER
W2	150MMX150MM GLAZED CERAMIC TILES UP TO 2000MM AFF

CEILING

C1	GYPSUM BOARD – PAINTED
C2	PAINTED EXPOSED STRUCTURE FINISH
C3	MOISTURE RESISTANT GYPSUM BOARD – PAINTED

WALL SYMBOLS

CMU 2800MM HIGH

CMU LOW HEIGHT WALL +/– 2000 MM WITH CERAMIC TILE FINISH

CJ — CMU CONTROL JOINT

FINISHING SCHEDULE

Room No.	Usage	Floor	Wall	Ceiling
101	COMM. EQ. ROOM	F4	W1	C2
102	CORRIDOR	F2	W1	C2
103	OFFICE	F2	W1	C1
104	CLASSROOM	F2	W1	C1
105	TOILET	F3	W1, W2	C3
106	JANITOR	F3	W1, W2	C3
107	MECHANICAL ROOM	F1	W1	C2
108	ELECTRICAL ROOM	F1	W1	C2
109	STORAGE	F1	W1	C2

NOTES:

1– ALL WALLS ARE CMU UNLESS NOTED OTHERWISE.

2– ALL WALL TERMINATE AT CEILING UNLESS NOTED OTHERWISE.

3– INTERNAL PARTITION TOILET SHALL BE 2000MM HEIGHT.

4– ALL DIMENSIONS ARE TO FACE OF CMU UNLESS NOTED OTHERWISE.

5– ALL VERTICAL DIMENSIONS & LEVELS ARE FROM GROUND FLOOR FINISHED SLAB. THIS ELEVATION IS +0000.

6–

7–

8–

9– TOTAL AREA OF BUILDING IS 374 M2.

SYMBOL	DESCRIPTION	DATE	APR

US Army Corps of Engineers Transatlantic Programs Center

COMMUNICATIONS BUILDING
FLOOR, REFLECTED CEILING & ROOF PLAN

SHEET REFERENCE NUMBER:
B-6