ROOF NOTES

ROOF SYSTEM. SEE SHEET 4/A-003 FOR ROOF SYSTEM DETAIL

CRICKETS SHOWN ARE TO BE BUILT WITH TAPERED INSULATION, 1% SLOPE TYP.

1. SCUPPER LOCATION, SEE 6/A-003
2. OVERFLOW DRAIN LOCATION, SEE DETAIL 10/A-003
3. SPLASH BLOCK, SEE DETAIL 5/A-003
4. ROOF LADDER, SEE 1/A-004

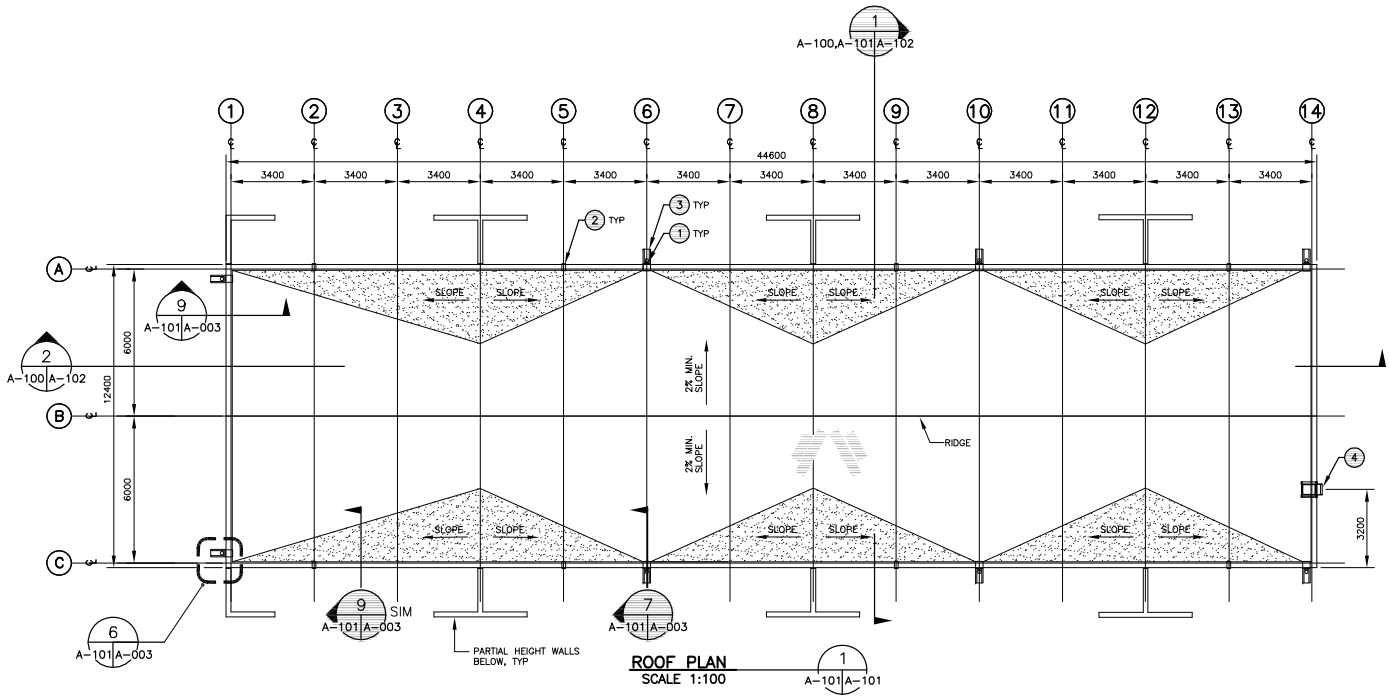

ROOF PLAN
SCALE 1:100

UNLESS OTHERWISE NOTED, ALL DIMENSIONS SHOWN ARE IN MILLIMETERS.

MC1

1:100

THESE DRAWINGS ARE "NOT APPROVED FOR CONSTRUCTION" SINCE THESE ARE BASED UPON ASSUMED CONDITIONS. THE CONTRACTOR SHALL NOT PROCEED WITH CONSTRUCTION UNTIL THE ASSUMED CONDITIONS ARE VALIDATED AND APPROVAL IS RECEIVED FROM THE CONTRACTING OFFICER.

REGISTERED ARCHITECT WESLEY ELIZABETH STEBBINS 023069-1 STATE OF NEW YORK

05/11/10

CORRECTED FINAL DESIGN SUBMITTAL

SYMB	DESCRIPTION	DATE	APR
A	PRE-FINAL DESIGN SUBMITTAL	04/20/10	WESR
0	CORRECTED FINAL DESIGN SUBMITTAL	05/11/10	WESR

DESIGNED BY: KCB
DATE: 05/11/10
DRAWN BY: NLL
SUBMITTED BY: TETRA TECH
CHECKED BY: KCB
FILE NO.: CSD01-A-101

US Army Corps of Engineers
Middle East District

TETRA TECH

CONTINGENCY STANDARD DRAWINGS
40 MAN BARRACKS AND LATRINE
CONCRETE FRAME BUILDING

BARRACKS BUILDING
ROOF PLAN

SHEET REFERENCE NUMBER:
CSD01
A-101

W:\23308\127-23308-10002\CAD\SheetFiles\CSD01_CFB\03-Architectural\CSD01-A-101.dwg 5/7/2010 2:04:47 PM Pat Barrett