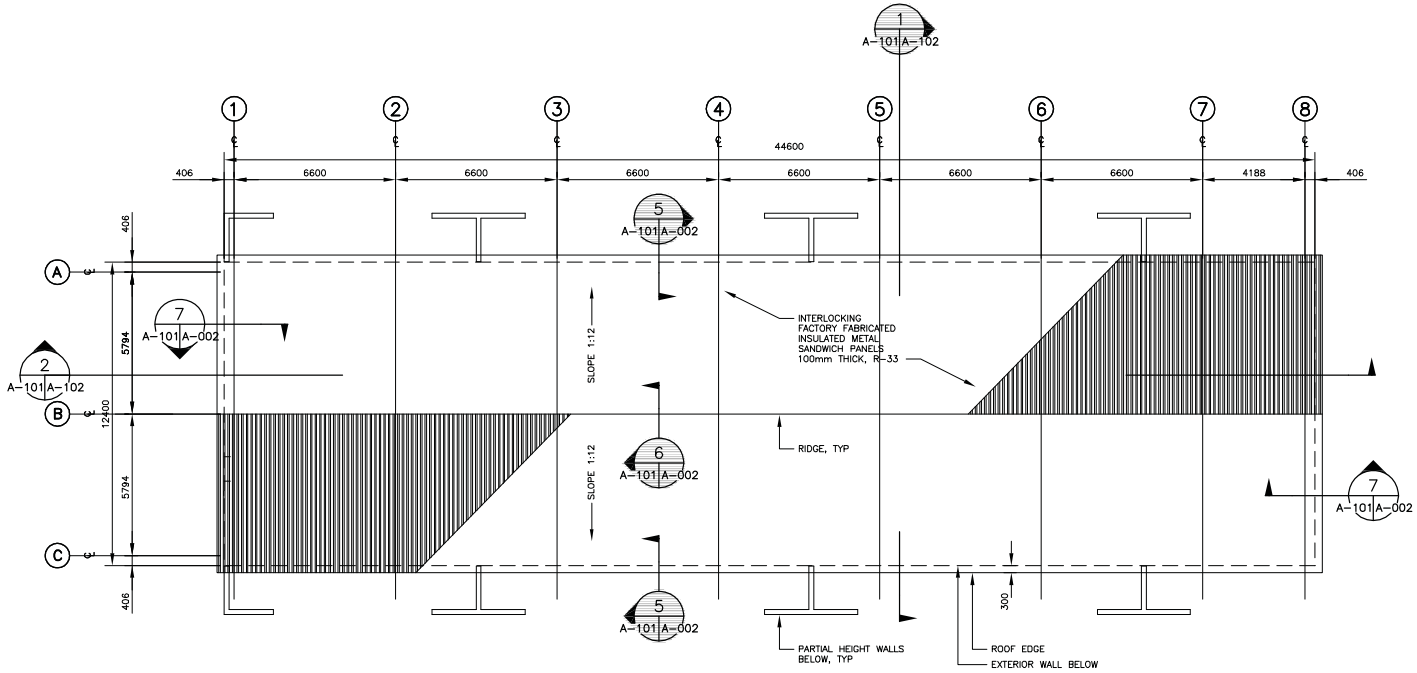

ROOF PLAN
SCALE 1:100

1
A-101 A-101

1 0 1 2 3 4 5 6 7 8 9
1:100

THESE DRAWINGS ARE "NOT APPROVED FOR CONSTRUCTION" SINCE THESE ARE BASED UPON ASSUMED CONDITIONS. THE CONTRACTOR SHALL NOT PROCEED WITH CONSTRUCTION UNTIL THE ASSUMED CONDITIONS ARE VALIDATED AND APPROVAL IS RECEIVED FROM THE CONTRACTING OFFICER.

REGISTERED ARCHITECT
WESLEY ELIZABETH STEBBINS
023069-1
STATE OF NEW YORK
05/11/10

MC2

UNLESS OTHERWISE NOTED, ALL DIMENSIONS SHOWN ARE IN MILLIMETERS.

CORRECTED FINAL DESIGN SUBMITTAL

SYMB	DESCRIPTION	DATE	APR
0	CORRECTED FINAL DESIGN SUBMITTAL	05/11/10	WESR
A	PRE-FINAL DESIGN SUBMITTAL	04/20/10	WESR

DESIGNED BY: KCB
DATE: 05/11/10
DRAWN BY: NLL
SUBMITTED BY: TETRA TECH
CHECKED BY: KCB
FILE NO.: CSD02-A-101

US Army Corps of Engineers
Middle East District

TETRA TECH

CONTINGENCY STANDARD DRAWINGS
40 MAN BARRACKS AND LATRINE
PRE-ENGINEERED BUILDING

BARRACKS BUILDING
ROOF PLAN

SHEET REFERENCE NUMBER:
CSD02
A-101

W:\23308\127-23308-10002\CAD\SheetFiles\CSD02_PEB\03-Architectural\CSD02-A-101.dwg 5/7/2010 3:11:40 PM Pat Barrett