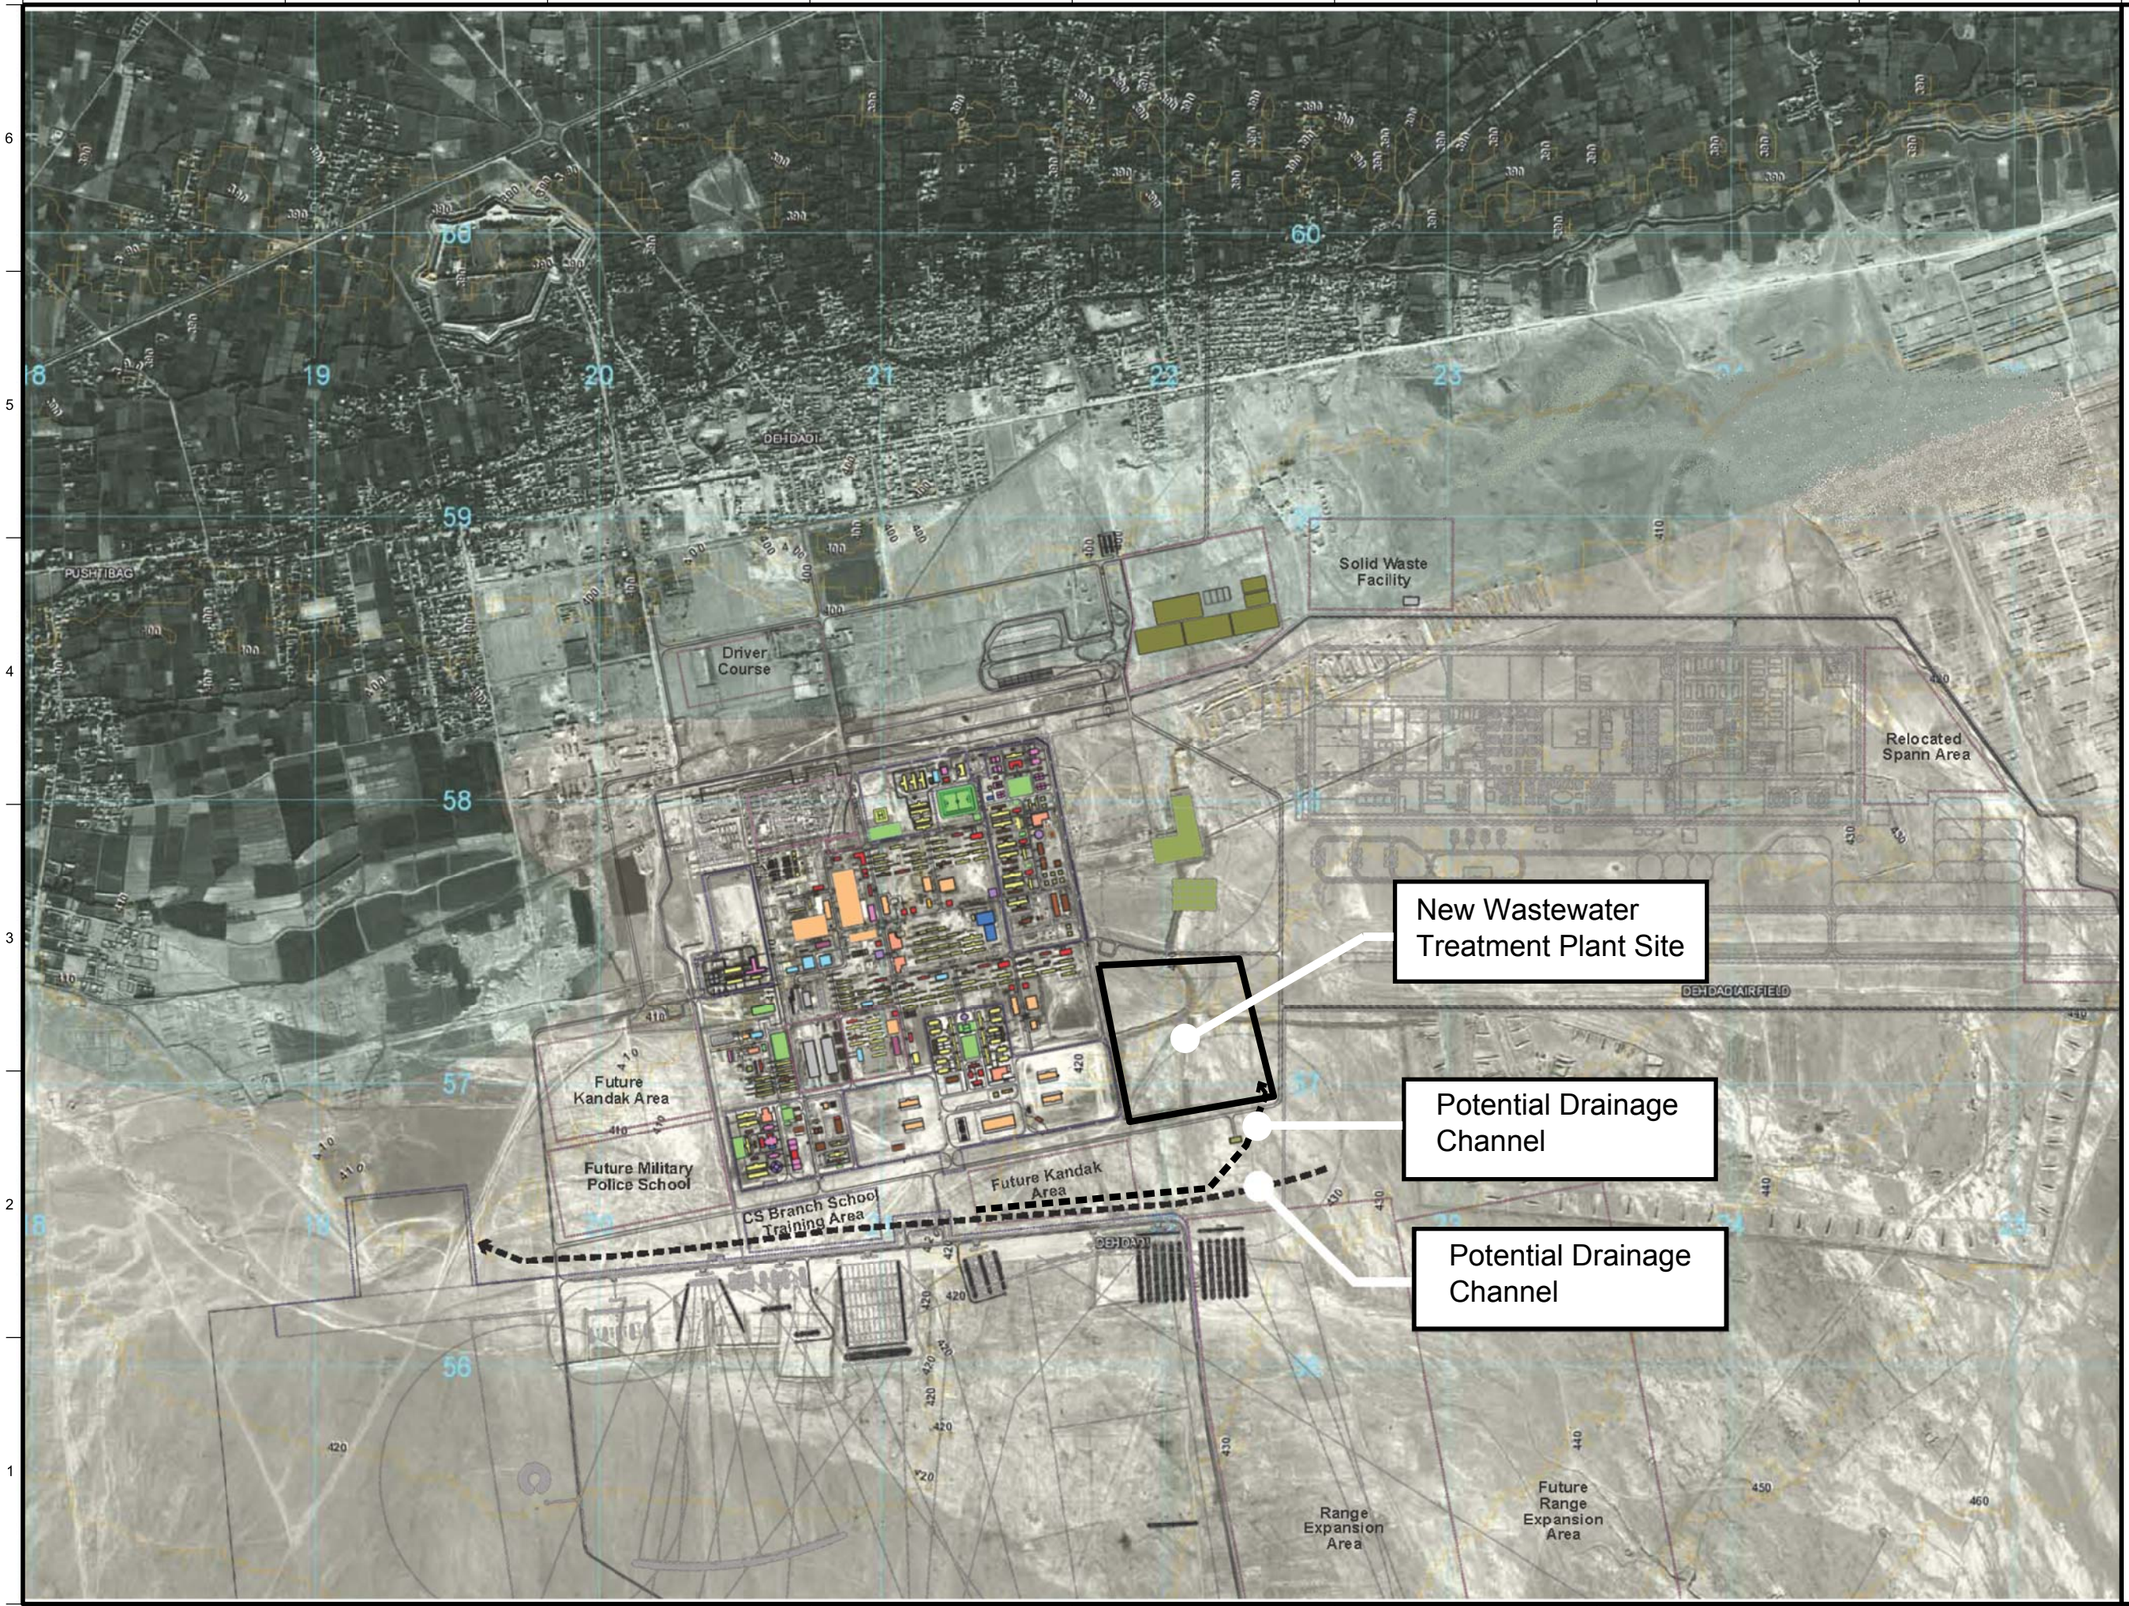

US ARMY CORPS OF ENGINEERS
AFGHANISTAN ENGINEER DISTRICT

SYMBOL	DESCRIPTION	DATE	APPR.	SYMBOL	DESCRIPTION	DATE	APPR.

DESIGNED BY:
DWN BY: CKD BY:
REVIEWED BY:
SUBMITTED BY:
DATE: XX-XX-XX
DESIGN FILE NO.
DRAWING CODE:
FILE NAME:
PLOT SCALE:
PLOT DATE: XX-XX-XX
REV. ___

U.S. ARMY ENGINEER DISTRICT, AFGHANISTAN
CORPS OF ENGINEERS
APO AE 96338

ENGINEERING AND CONSTRUCTION DIVISION

CAMP SHAHEEM (MeS)
WASTEWATER TREATMENT PLANT
MAZAR-e-SHARIF, AFGHANISTAN

CAMP SHAHEEN NEW WWTP SITE AND POTENTIAL EFFLUENT DRAINAGE LOCATIONS PLAN

SHEET REFERENCE NUMBER:
X-XXX
SHEET _ OF _

A1 Size 594mm x 841mm