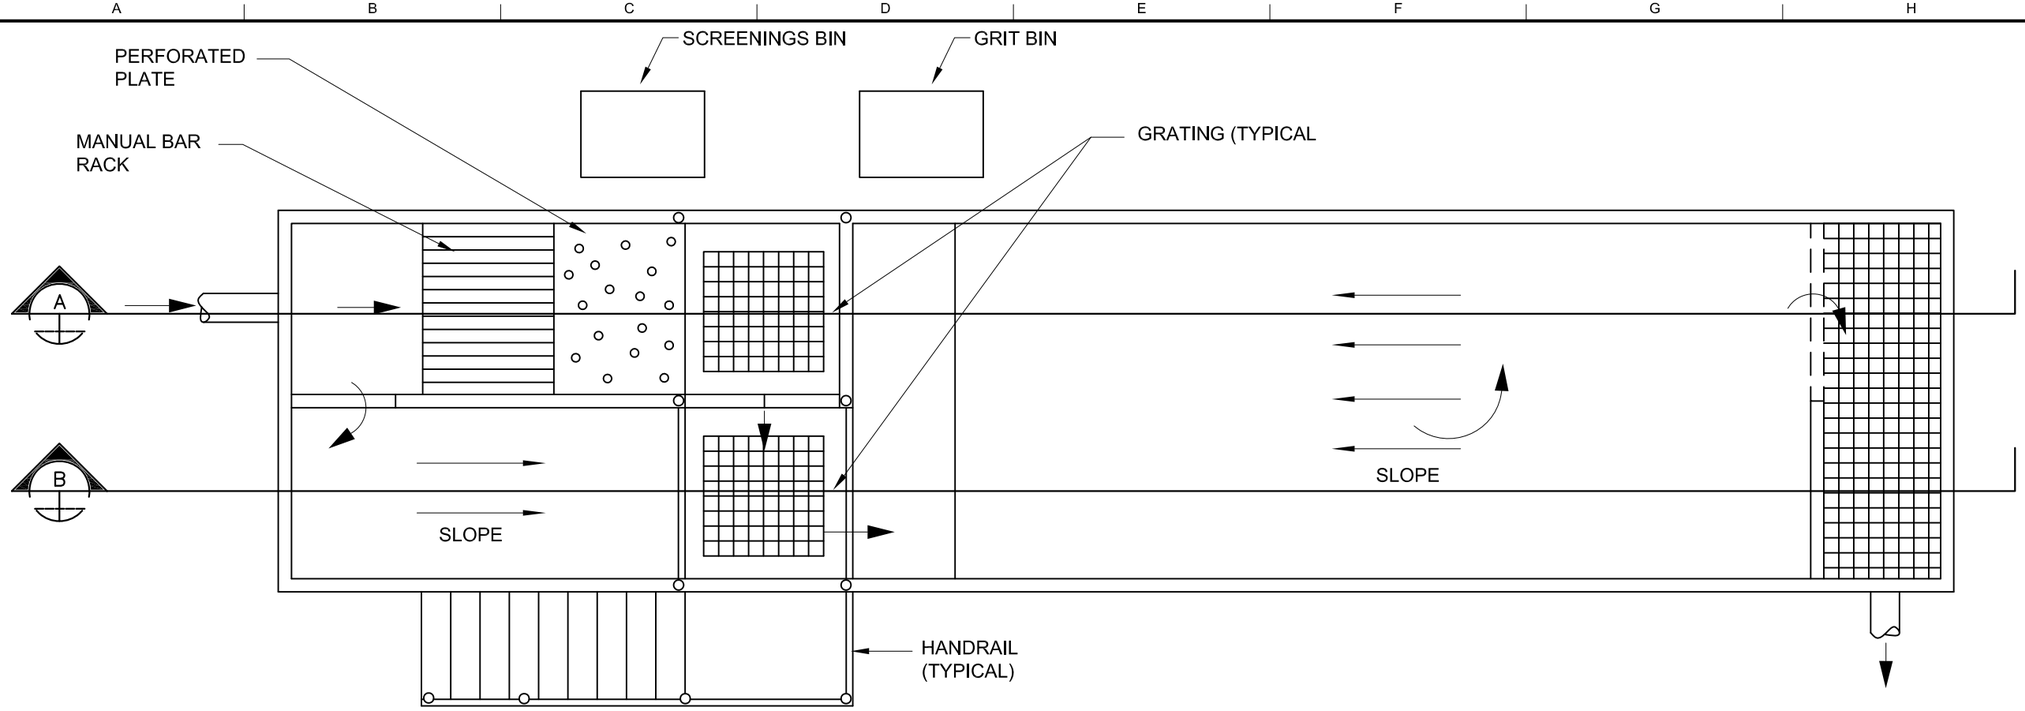

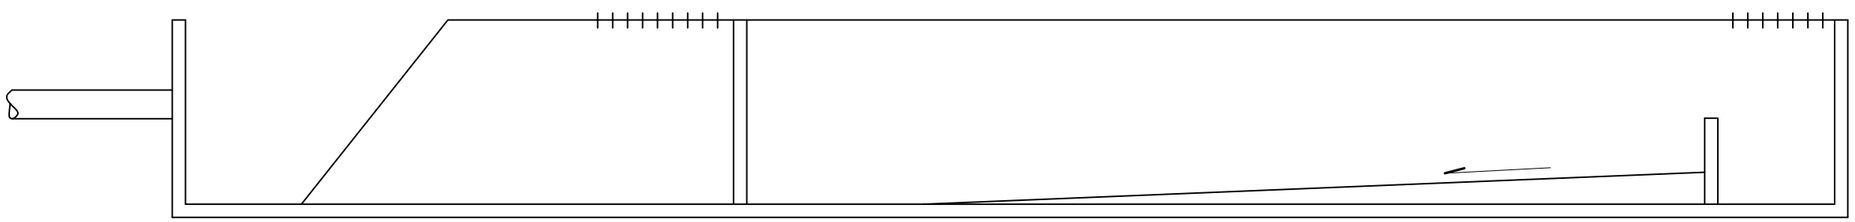

SECTION A-A

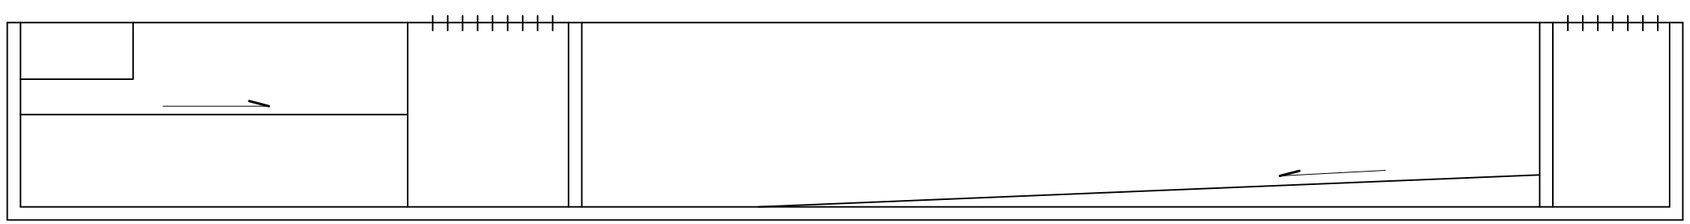

SECTION B-B

US ARMY CORPS OF ENGINEERS AFGHANISTAN ENGINEER DISTRICT

SYMBOL	DESCRIPTION	DATE	APPR.	SYMBOL	DESCRIPTION	DATE	APPR.

DESIGNED BY: DATE: REV.
DWN BY: CKD BY: DESIGN FILE NO.
REVIEWED BY: DRAWING CODE:
SUBMITTED BY: FILE NAME:
PLOT SCALE:
PLOT DATE: xxxxxxx

U.S. ARMY ENGINEER DISTRICT, AFGHANISTAN
CORPS OF ENGINEERS
APO AE 96338

ENGINEERING AND CONSTRUCTION DIVISION

STANDARD DRAWING
PROJECT LOCATION
BUILDING TYPE
AERATED LAGOONS HEAD WORKS

SHEET REFERENCE NUMBER:
X-XXX
SHEET — OF —

A1 Size 594mm x 841mm