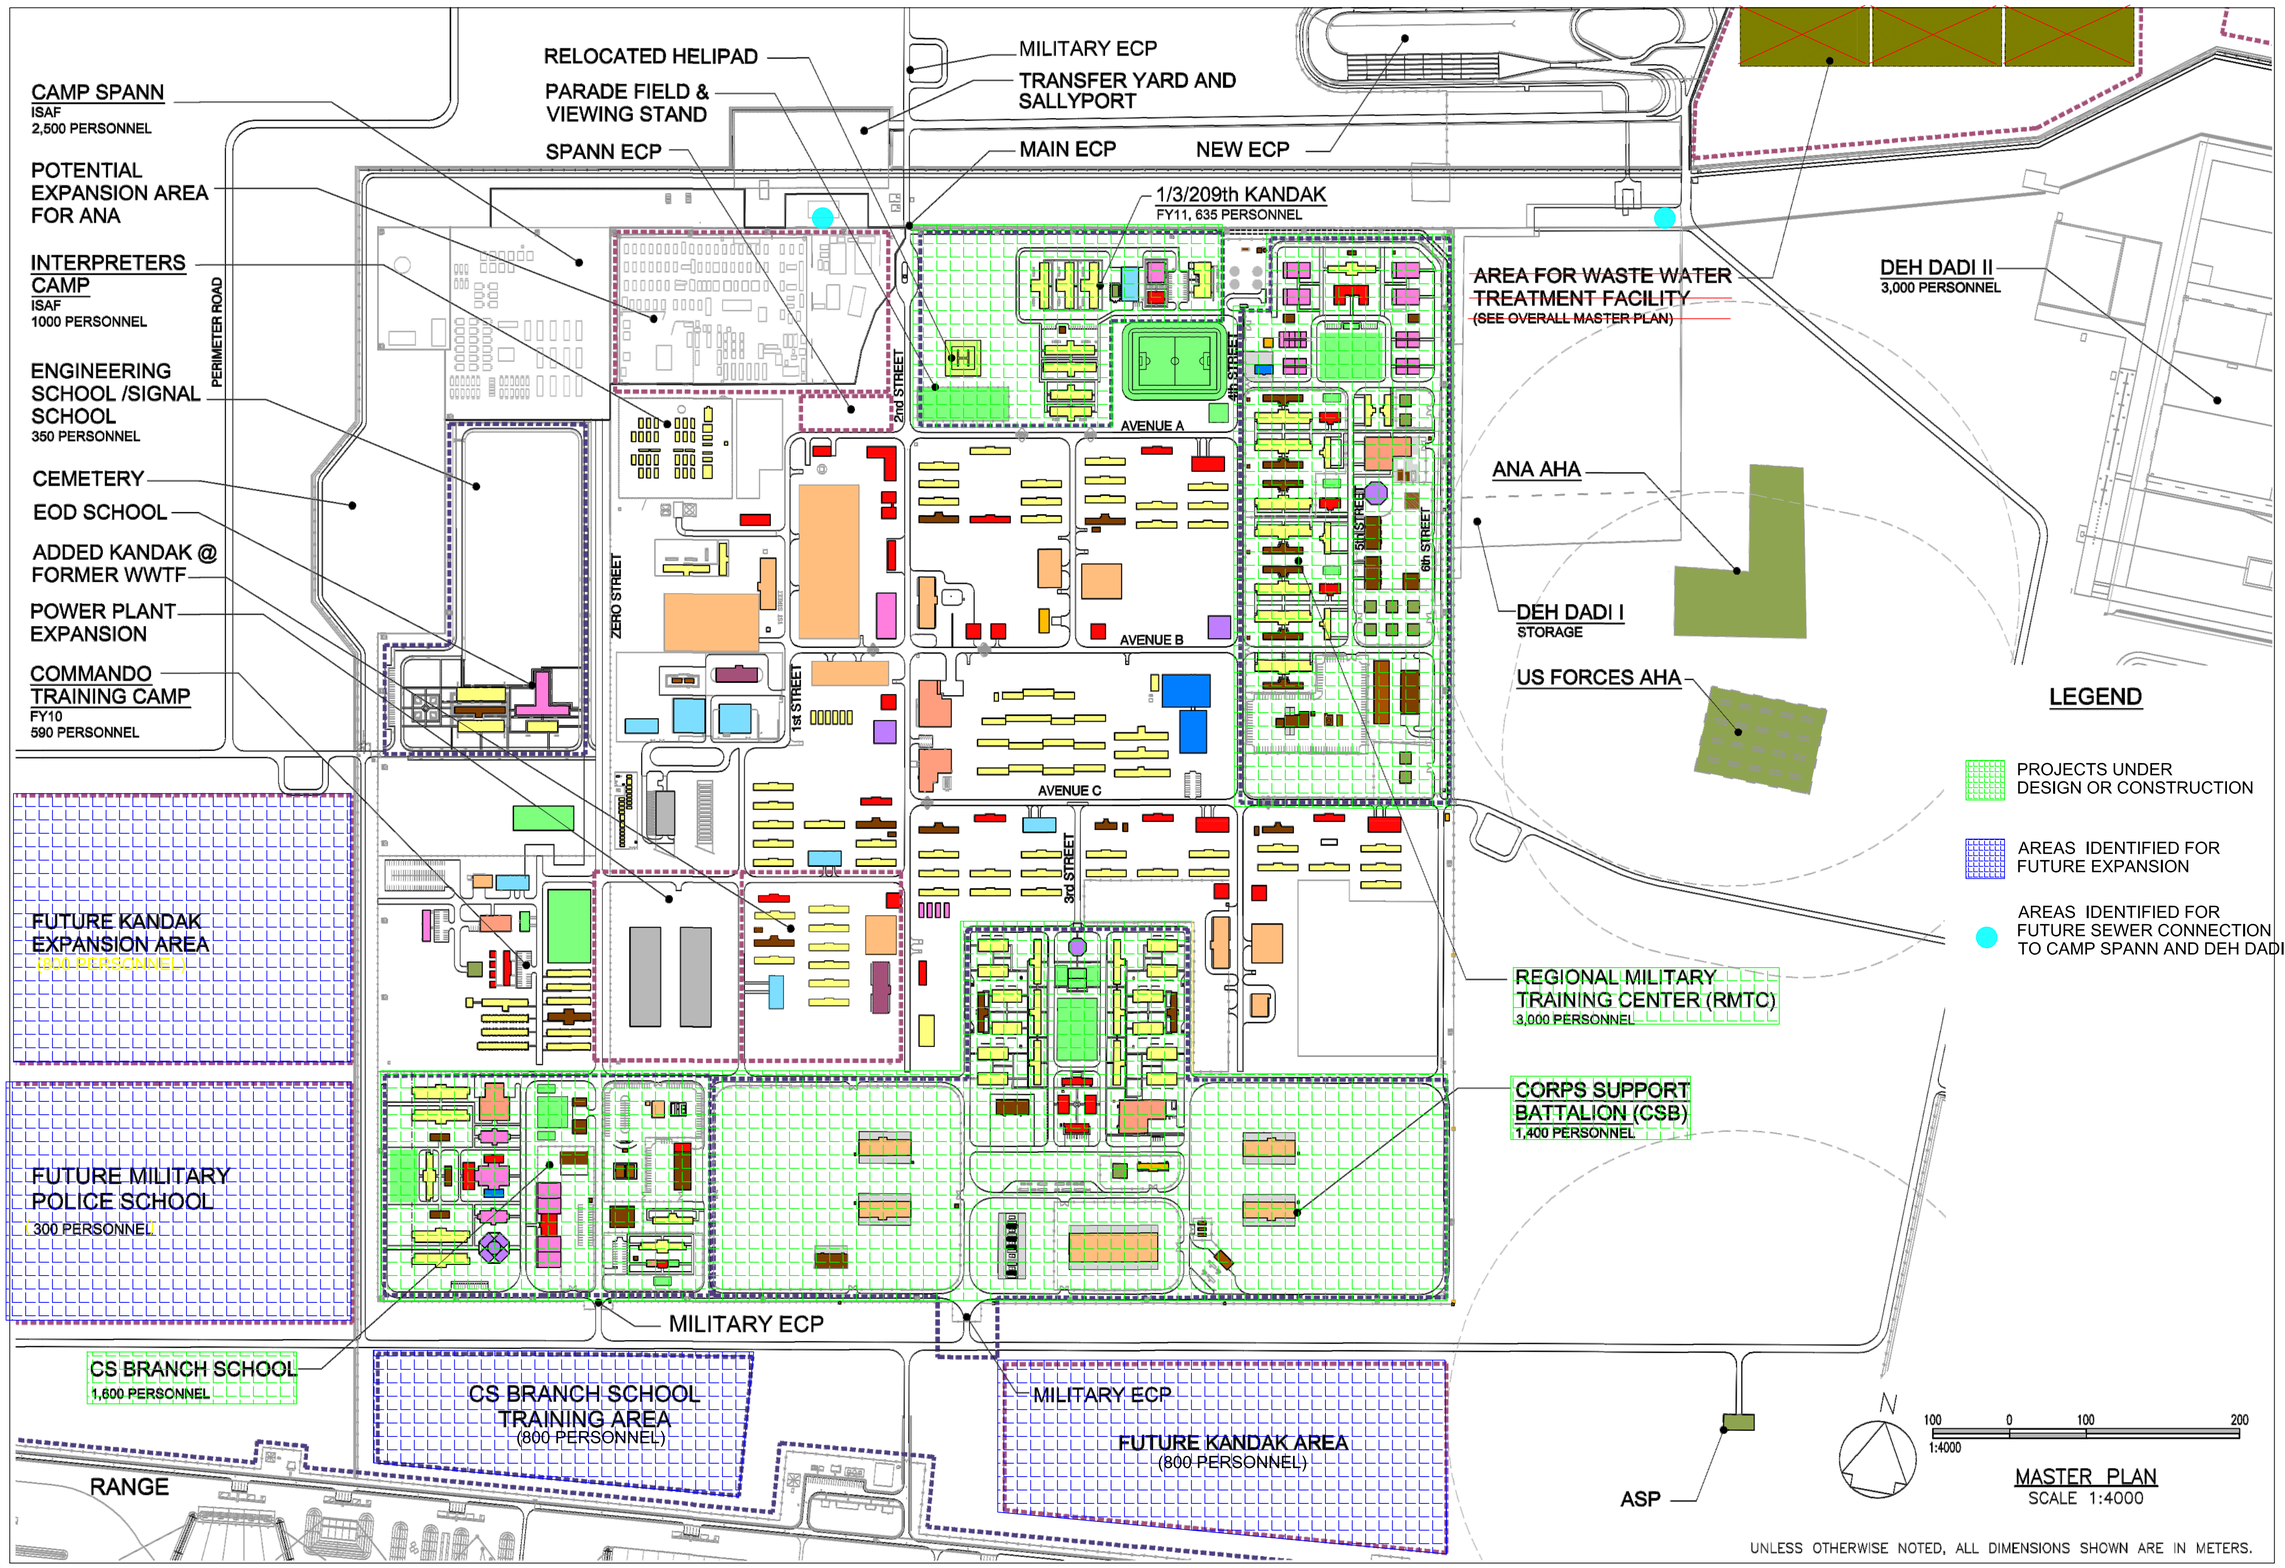

US ARMY CORPS OF ENGINEERS
AFGHANISTAN ENGINEER DISTRICT

SYMBOL	DESCRIPTION	DATE	APPR.	SYMBOL	DESCRIPTION	DATE	APPR.

DESIGNED BY: ____ CKD BY: ____
DWN BY: ____ REVIEWED BY: ____ SUBMITTED BY: ____
DATE: XX-XX-XX DESIGN FILE NO. ____ REV. ____
DRAWING CODE: ____
FILE NAME: ____
PLOT SCALE: ____
PLOT DATE: XX-XX-XX

U.S. ARMY ENGINEER DISTRICT, AFGHANISTAN
CORPS OF ENGINEERS
APO AE 96338

ENGINEERING AND CONSTRUCTION DIVISION

STANDARD DRAWING

PROJECT LOCATION
BUILDING TYPE

CAMP SHAHEEN
WASTE WATER PLAN

SHEET REFERENCE NUMBER:
X-XXX
SHEET -- OF --

A1 Size 594mm x 841mm