# AFGHAN NATIONAL ARMY

## STANDARD BUILDING DESIGN

## WASH RACK

## 100% FINAL DESIGN SUBMITTAL

SHEET INDEX


G–001 COVER SHEET

CIVIL

C–101 PLAN AND DETAILS


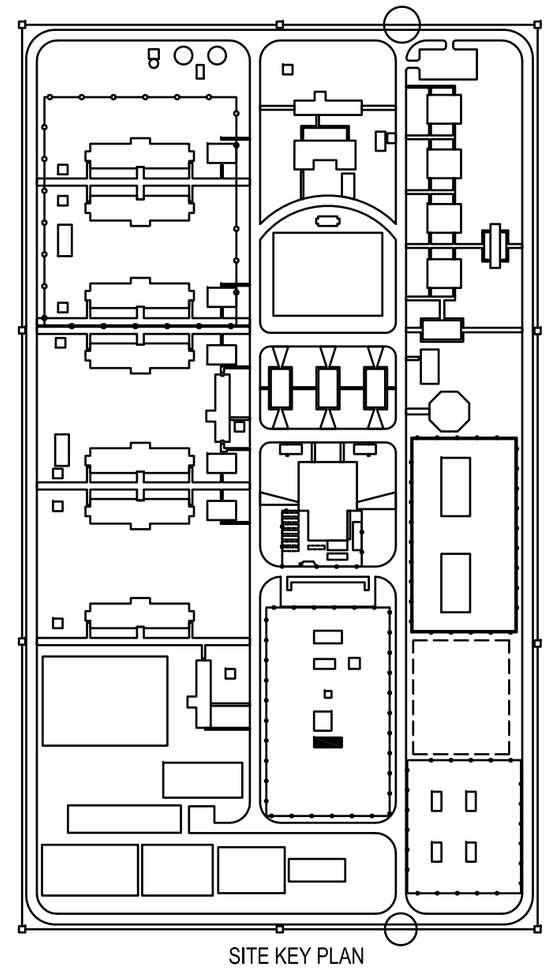

SITE KEY PLAN
NTS

US ARMY CORPS OF ENGINEERS
AFGHANISTAN ENGINEER DISTRICT

| Mark | Description | Date | Appr. | Mark | Description | Date | Appr. |
|---|---|---|---|---|---|---|---|

Designed by:
Dwn by: JDS
Ckd by: JDS
Reviewed by: LHM
Submitted by: BAKER
Date: 2/23/10
Rev: 0
Design file no. G–001
Drawing code:
File name: ANAWSRKG-001
Plot date: 6/3/2010
Plot scale: 1:1

U.S. ARMY ENGINEER DISTRICT, AFGHANISTAN
CORPS OF ENGINEERS
APO AE 96338

Michael Baker Jr., Inc
A unit of Michael Baker Corporation
Airside Business Park
100 Airside Drive
Moon Township PA 15108
www.mbakercorp.com

STANDARD DESIGN
VARIOUS PROJECTS
VARIOUS LOCATIONS, AFGHANISTAN

WASH RACK

COVER SHEET

Sheet reference number:
G–001




1 C-101 WASH RACK PLAN
SCALE: 1:50




2 C-101 CONSTRUCTION JOINT DETAIL (CSJ)
SCALE: NTS

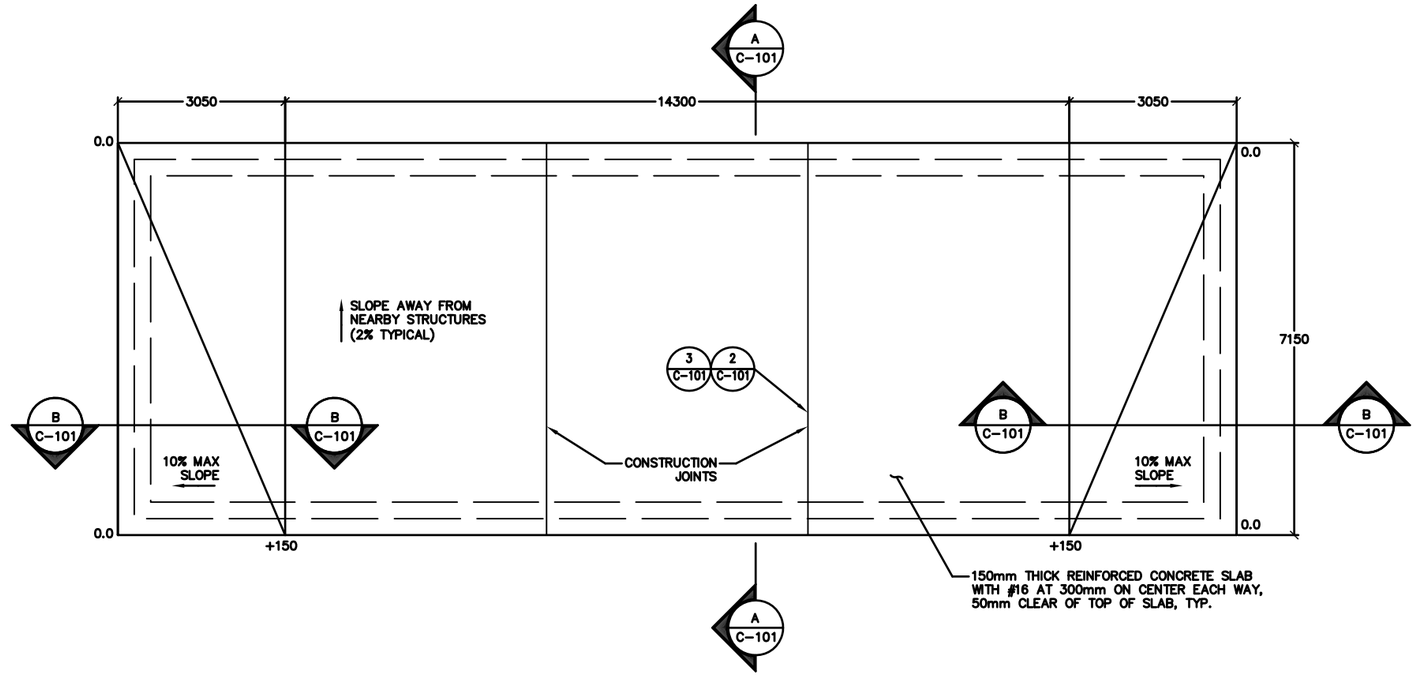


3 C-101 TYPICAL CONCRETE SLAB JOINT FINISH DETAIL
SCALE: NTS

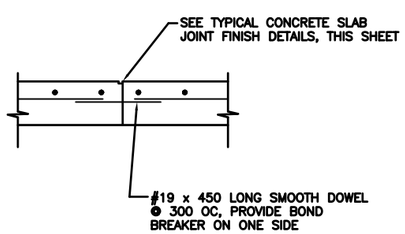


A C-101 SECTION A-A
SCALE: 1:50

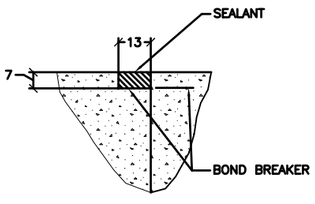


B C-101 SECTION B-B
SCALE: 1:20

0 200 400 800
SCALE: 1:20

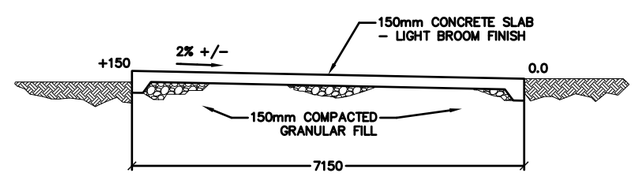0 500 1000 2000
SCALE: 1:50

APPROVED:

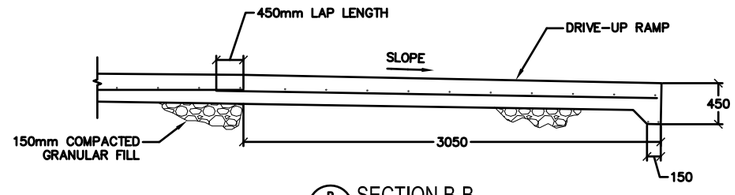A/E DESIGNER OF RECORD

SEAL:

US ARMY CORPS OF ENGINEERS
AFGHANISTAN ENGINEER DISTRICT

| Mark | Description | Date | Appr. | Mark | Description | Date | Appr. |
|---|---|---|---|---|---|---|---|

U.S. ARMY ENGINEER DISTRICT, AFGHANISTAN
CORPS OF ENGINEERS
APO AE 96338

Michael Baker Jr., Inc
A unit of Michael Baker Corporation
Airside Business Park
100 Airside Drive
Moon Township PA 15108
www.mbakercorp.com

Designed by: GPH
Dwn by: JDS
Ckd by: JMB
Reviewed by: LHM
Submitted by: BAKER
Date: 2/23/10
Rev: 0
Design file no. C-101
Drawing code:
File name: ANAWSRC-101
Plot date: 6/3/2010
Plot scale: 1:50

STANDARD DESIGN
VARIOUS PROJECTS
VARIOUS LOCATIONS, AFGHANISTAN

WASH RACK
PLAN AND DETAILS

Sheet reference number:
C-101