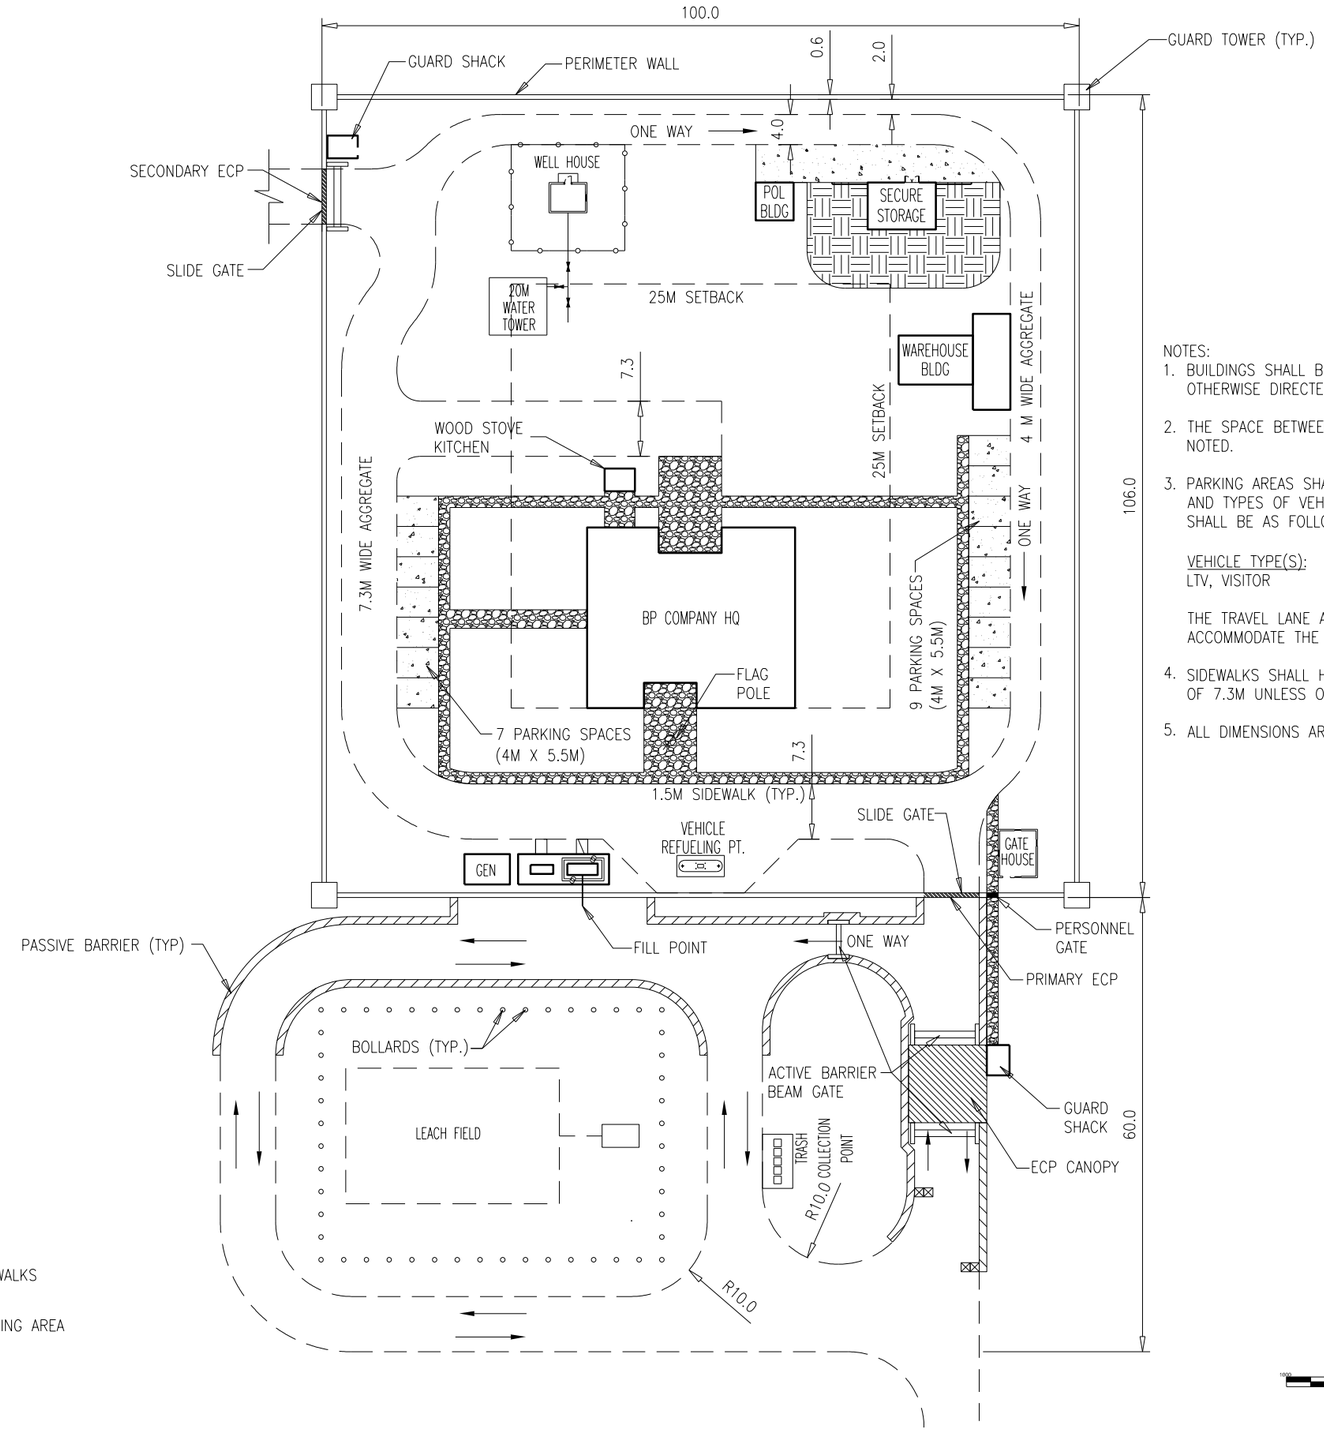

NOTES:

1. BUILDINGS SHALL BE CONSTRUCTED AT THE LOCATIONS SHOWN UNLESS OTHERWISE DIRECTED.
2. THE SPACE BETWEEN BUILDINGS SHALL BE AT LEAST 10M UNLESS OTHERWISE NOTED.
3. PARKING AREAS SHALL BE OF SUFFICIENT SIZE TO ACCOMMODATE THE NUMBER AND TYPES OF VEHICLE SPACES SHOWN. THE SIZE OF EACH SPACE PROVIDED SHALL BE AS FOLLOWS:

VEHICLE TYPE(S):	SPACE SIZE (WIDTH x DEPTH)
LTV, VISITOR	4M x 5.5M

THE TRAVEL LANE ABUTTING PARKING SPACES SHALL HAVE SUFFICIENT WIDTH TO ACCOMMODATE THE VEHICLE TURNING RADIUS.

4. SIDEWALKS SHALL HAVE A WIDTH OF 1.5M. AND ROADS SHALL HAVE A WIDTH OF 7.3M UNLESS OTHERWISE NOTED.
5. ALL DIMENSIONS ARE SHOWN IN METERS UNLESS OTHERWISE NOTED.

LEGEND

AGGREGATE SIDEWALKS

AGGREGATE PARKING AREA

GRAPHIC SCALE

SCALE: 1 : 20

US Army Corps of Engineers
AFGHANISTAN ENGINEER DISTRICT

MARK	DESCRIPTION	DATE	APPR.	MARK	DESCRIPTION	DATE	APPR.

DESIGNED BY: DATE:
DWN BY: CKD BY: SOLICITATION NO.:
SUBMITTED BY: CONTRACT NO.:
PLOT SCALE: PLOT DATE: FILE NUMBER:
SIZE: FILE NAME:

U.S. ARMY CORPS OF ENGINEERS
AFGHANISTAN DISTRICT
APO AE 96338

ENGINEERING AND CONSTRUCTION DIVISION

STANDARD DRAWING

PROJECT LOCATION

BP COMPANY CONCEPT SITE PLAN

SHEET IDENTIFICATION
C-101
SHEET OF