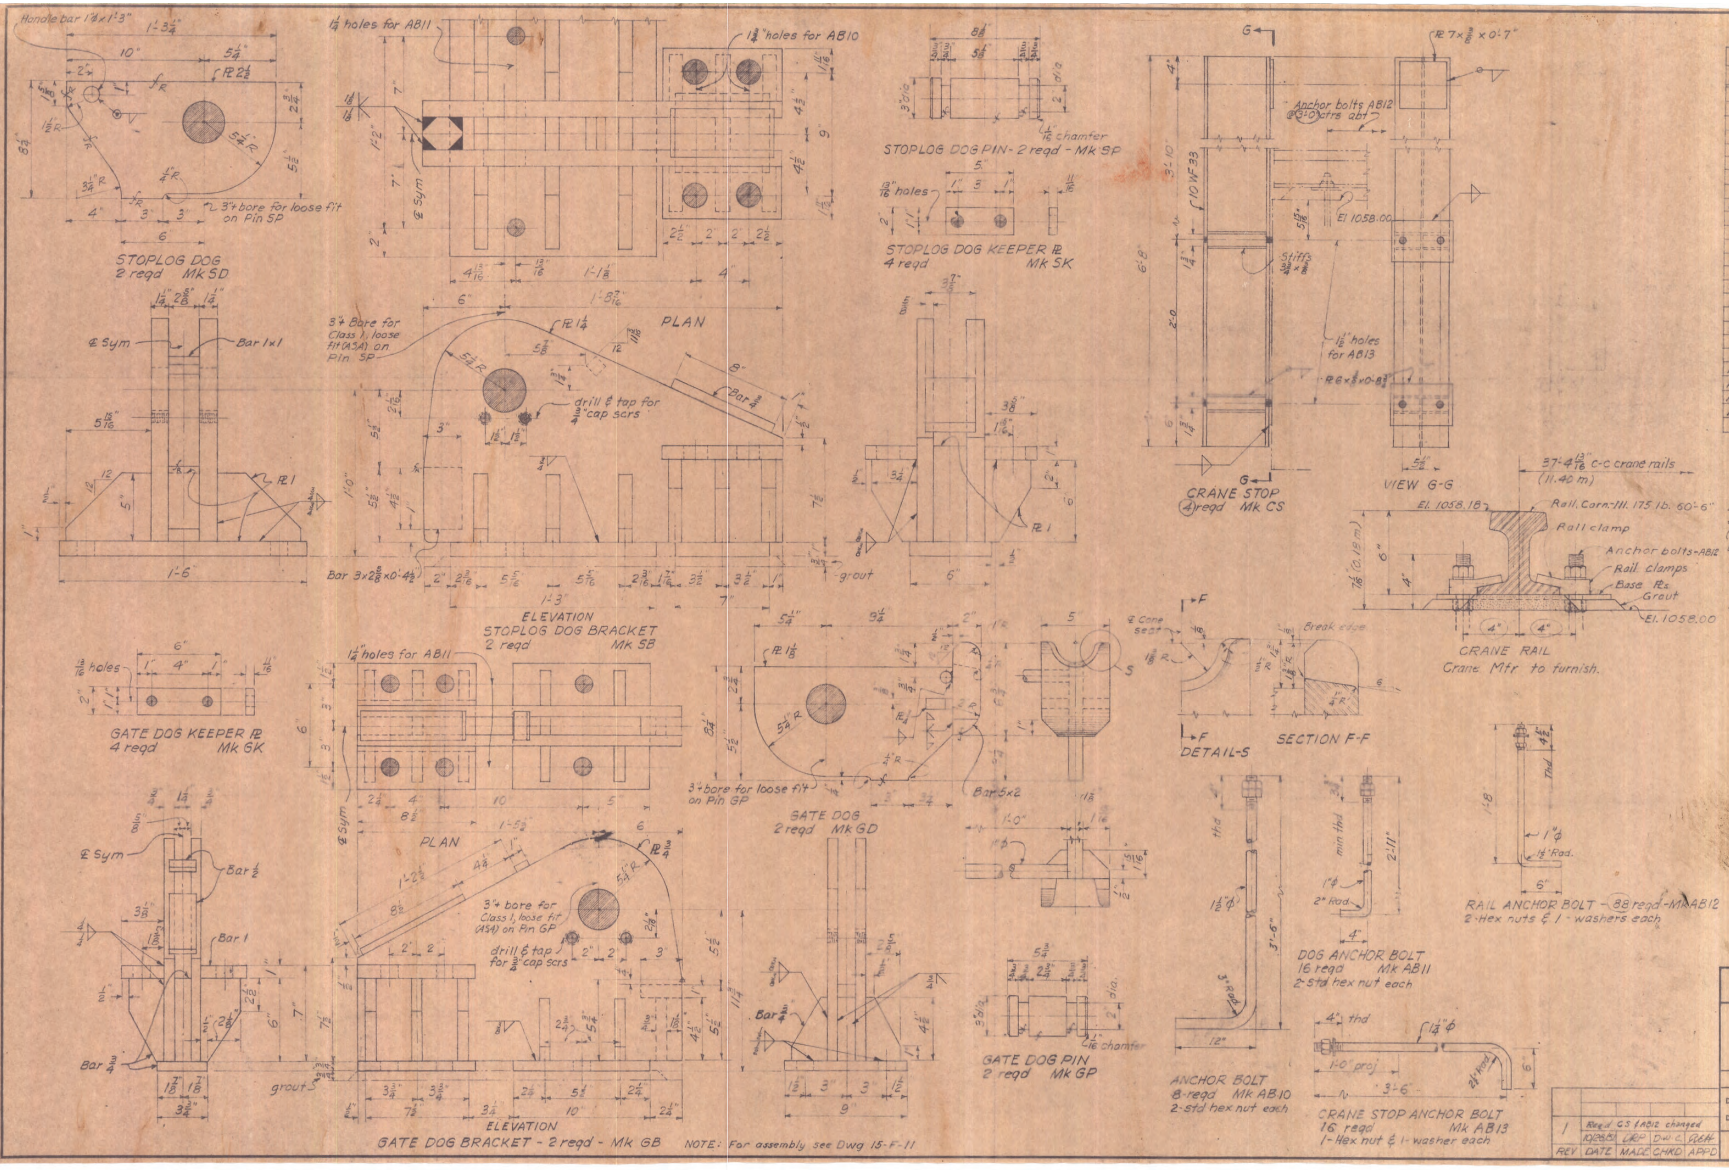

LIST OF PARTS				
Mark	Reqd	Description	Matl	Total Wt
SD	2	STOPLOG DOG	MS	141#
SB	2	do do BRACKET	do	835#
SP	2	STOPLOG DOG PIN	CRS	29#
SK	4	do do KEEPER PL	do	7#
	8	3/4 CAP SCR x 0'-1 3/4"		5#
GD	2	GATE DOG	MS	93#
GB	2	do do BRACKET	MS	382#
GP	2	do do PIN	CRS	18#
GK	4	do do KEEPER PL	MS	8#
	8	3/4 CAP SCR 0'-1 3/16"		3#
CS	4	CRANE STOP	MS	1072#
		ANCHOR BOLTS		
AB10*	8	STOPLOG DOG ANCHOR BOLT	MS	165#
AB11*	16	ANCHOR BOLT	do	150#
AB12*	88	RAIL ANCHOR BOLT	do	570#
AB13*	16	CRANE STOP ANCHOR BOLT		276#

* Field to furnish.

Approx total wt. 3752#

NOTES

All marks to have prefix KAJ-15-F-10
Shop paint all surfaces not embedded in concrete (except rail) one coat zinc chromate.
Elevations and dimensions in parenthesis () are in meters.
Fabrication and welding in accordance with AISC specs.

REFERENCE DRAWINGS

Irrigation Tunnel - Intake Tower - 13-F-28
do Misc. Metalwork SH-1 16-F-9

MORRISON - KNUDSEN AFGHANISTAN, INC.

KAJAKAI DAM

IRRIGATION TUNNEL INTAKE TOWER MISC. METALWORK SHEET 2

INTERNATIONAL ENGINEERING CO., INC.

REV	DATE	MADE	CHKD	APPD
1	Reqd CS & AB12 changed			
	10/28/81	DRP	DWC	RGH

DESIGN K.V.A. CHK'D D.W.C. SUBMITTED R. C. Hollick
DRAWN R.P.M. INSP. H.Y.H. RECOMMENDED H. W. Birkeland
APPROVED T. Mundel

15 - F - 10R1

DENVER, COLO.
DATE AUG. 31, 1951