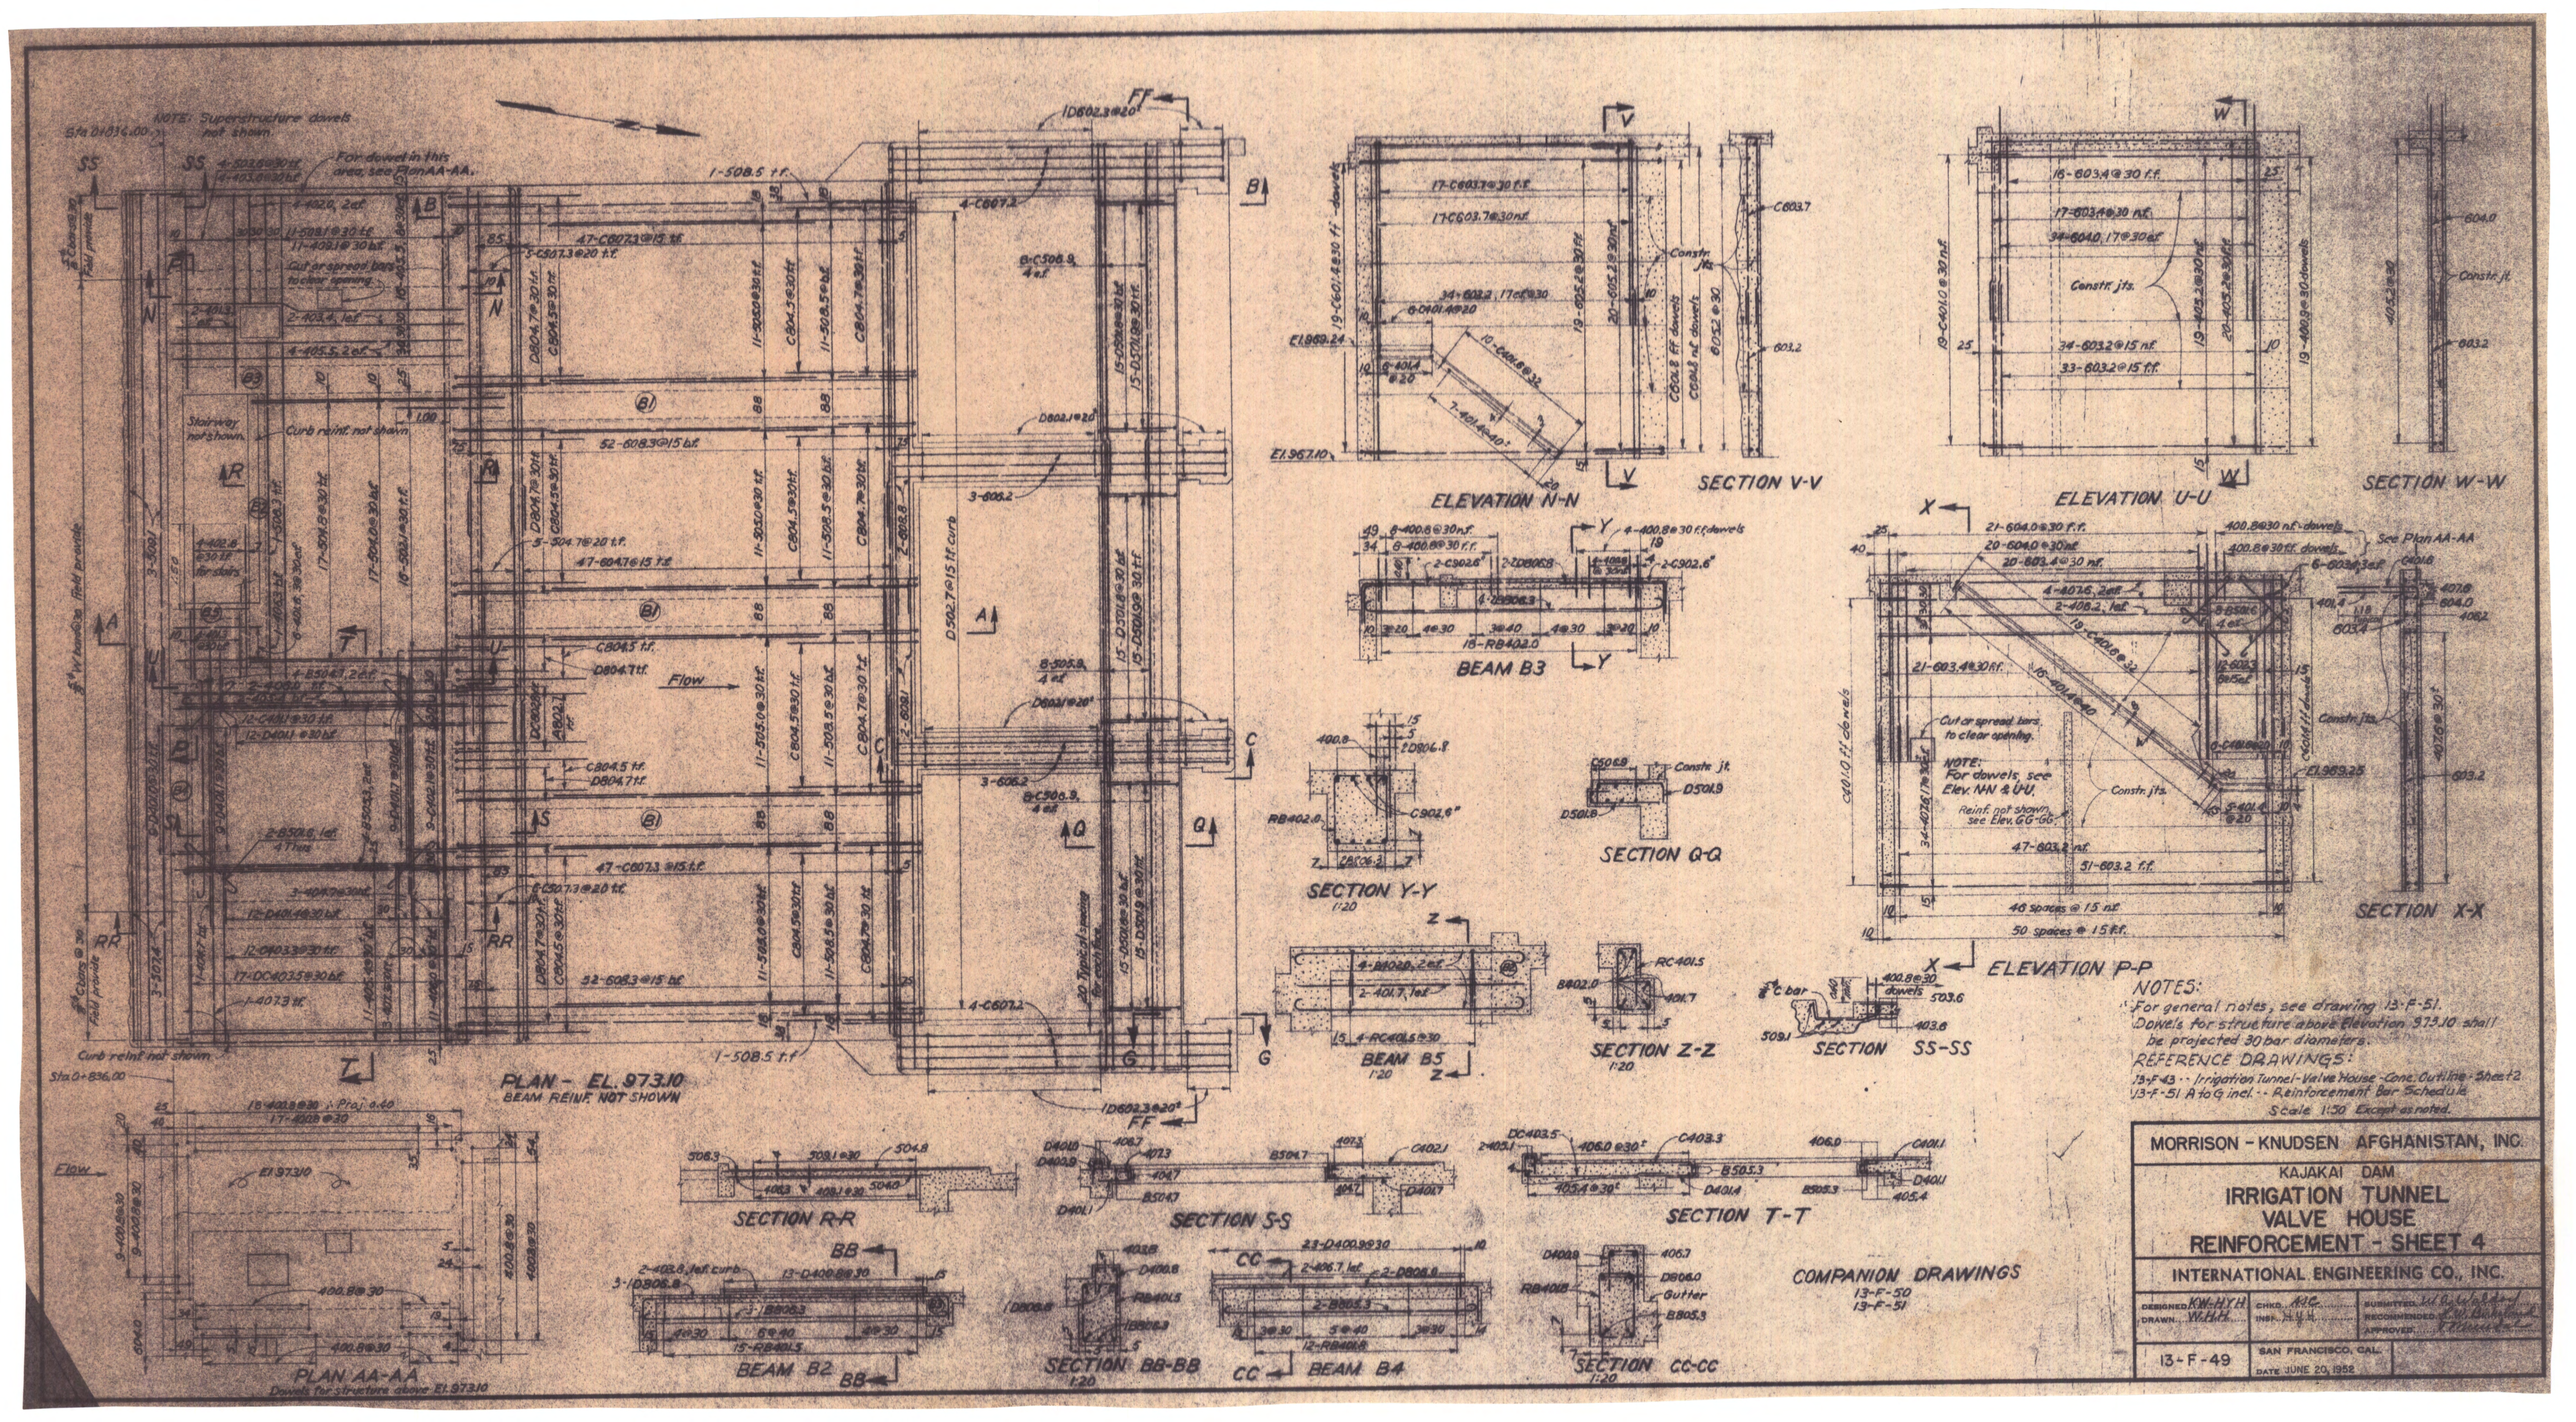

NOTES:

1. For general notes, see drawing 13-F-51.
2. Dowels for structure above Elevation 973.10 shall be projected 30 bar diameters.

REFERENCE DRAWINGS:

13-F-43 - - Irrigation Tunnel - Valve House - Conc. Outline - Sheet 2
13-F-51 A to G incl. - - Reinforcement Bar Schedule

Scale 1:50 Except as noted.

MORRISON - KNUDSEN AFGHANISTAN, INC.

KAJAKAI DAM

IRRIGATION TUNNEL VALVE HOUSE REINFORCEMENT - SHEET 4

INTERNATIONAL ENGINEERING CO., INC.

DESIGNED KW-HYH	CHKD. ARC	SUBMITTED	
DRAWN W.H.H.	INSP.	RECOMMENDED	
		APPROVED	
13-F-49	SAN FRANCISCO, CAL. DATE JUNE 20, 1952		