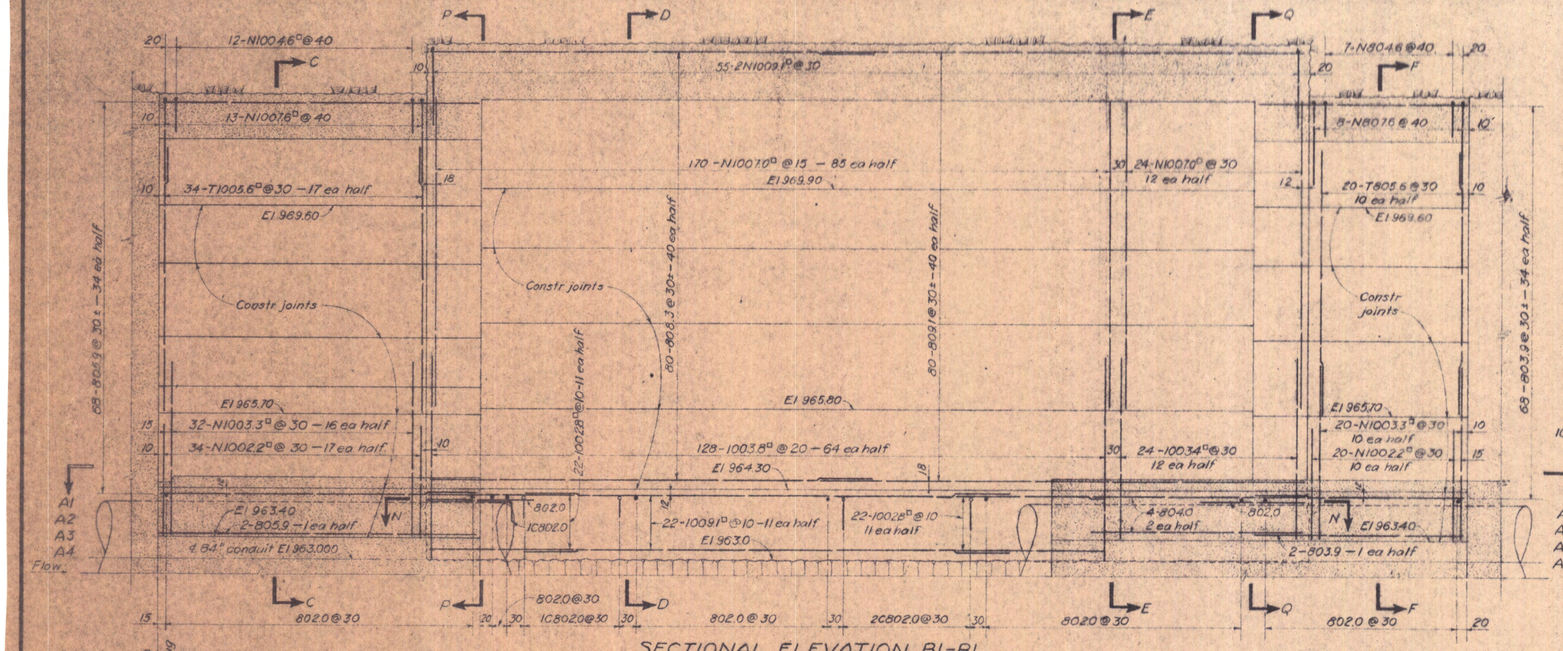

SECTIONAL ELEVATION B1-B1
ARCH REINFORCEMENT
OUTER FACE

SECTIONAL ELEVATION B2-B2
ARCH REINFORCEMENT
INNER FACE
Dowels and headwall reinforcement not shown

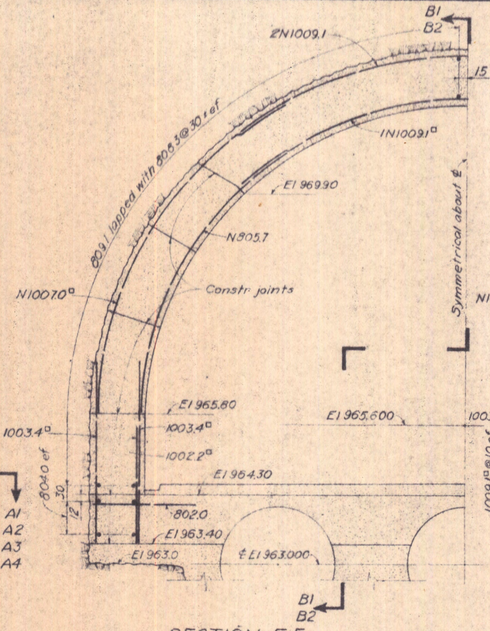

SECTION E-E
Floor reinforcement not shown

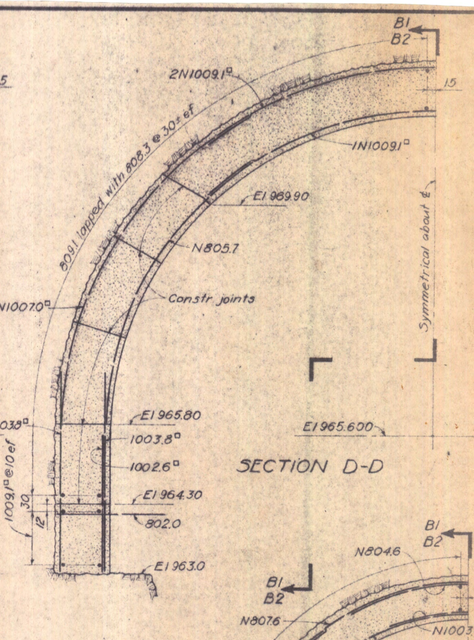

SECTION D-D

NOTE: See Dwg 13-F-64 for notes and list of reference drawings.

COMPANION DRAWINGS 13-F-62 and 13-F-64

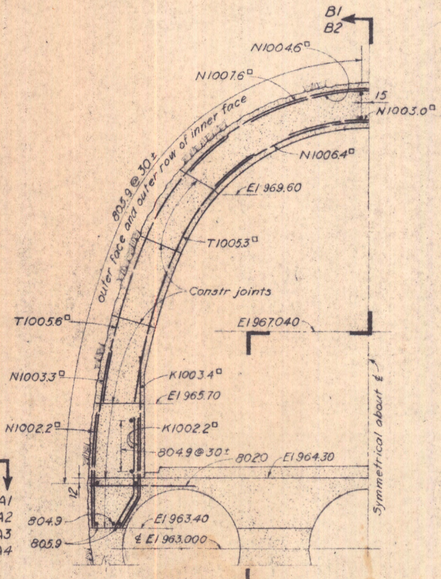

SECTION C-C
Floor reinforcement not shown

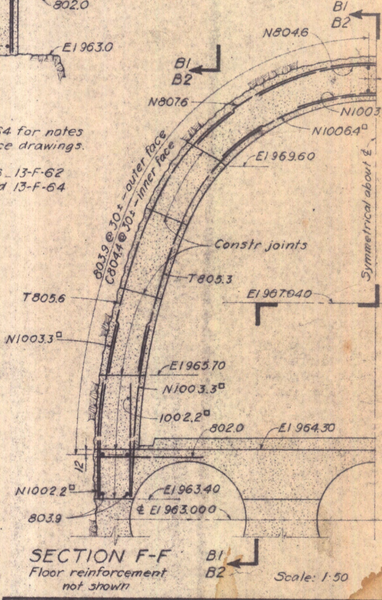

SECTION F-F
Floor reinforcement not shown

Scale: 1:50

MORRISON - KNUDSEN AFGHANISTAN, INC.

KAJAKAI DAM
IRRIGATION TUNNEL
ROTOVALVE CHAMBER
REINFORCEMENT - SHEET 2

INTERNATIONAL ENGINEERING CO., INC.

DESIGNED GJB	CHKD. W.A.W.	SUBMITTED W.A. Waldorf
DRAWN GJB	INSP. W.A.W.	RECOMMENDED
		APPROVED W.A. Waldorf

13-F-63 SAN FRANCISCO, CAL. MAY 19, 1952