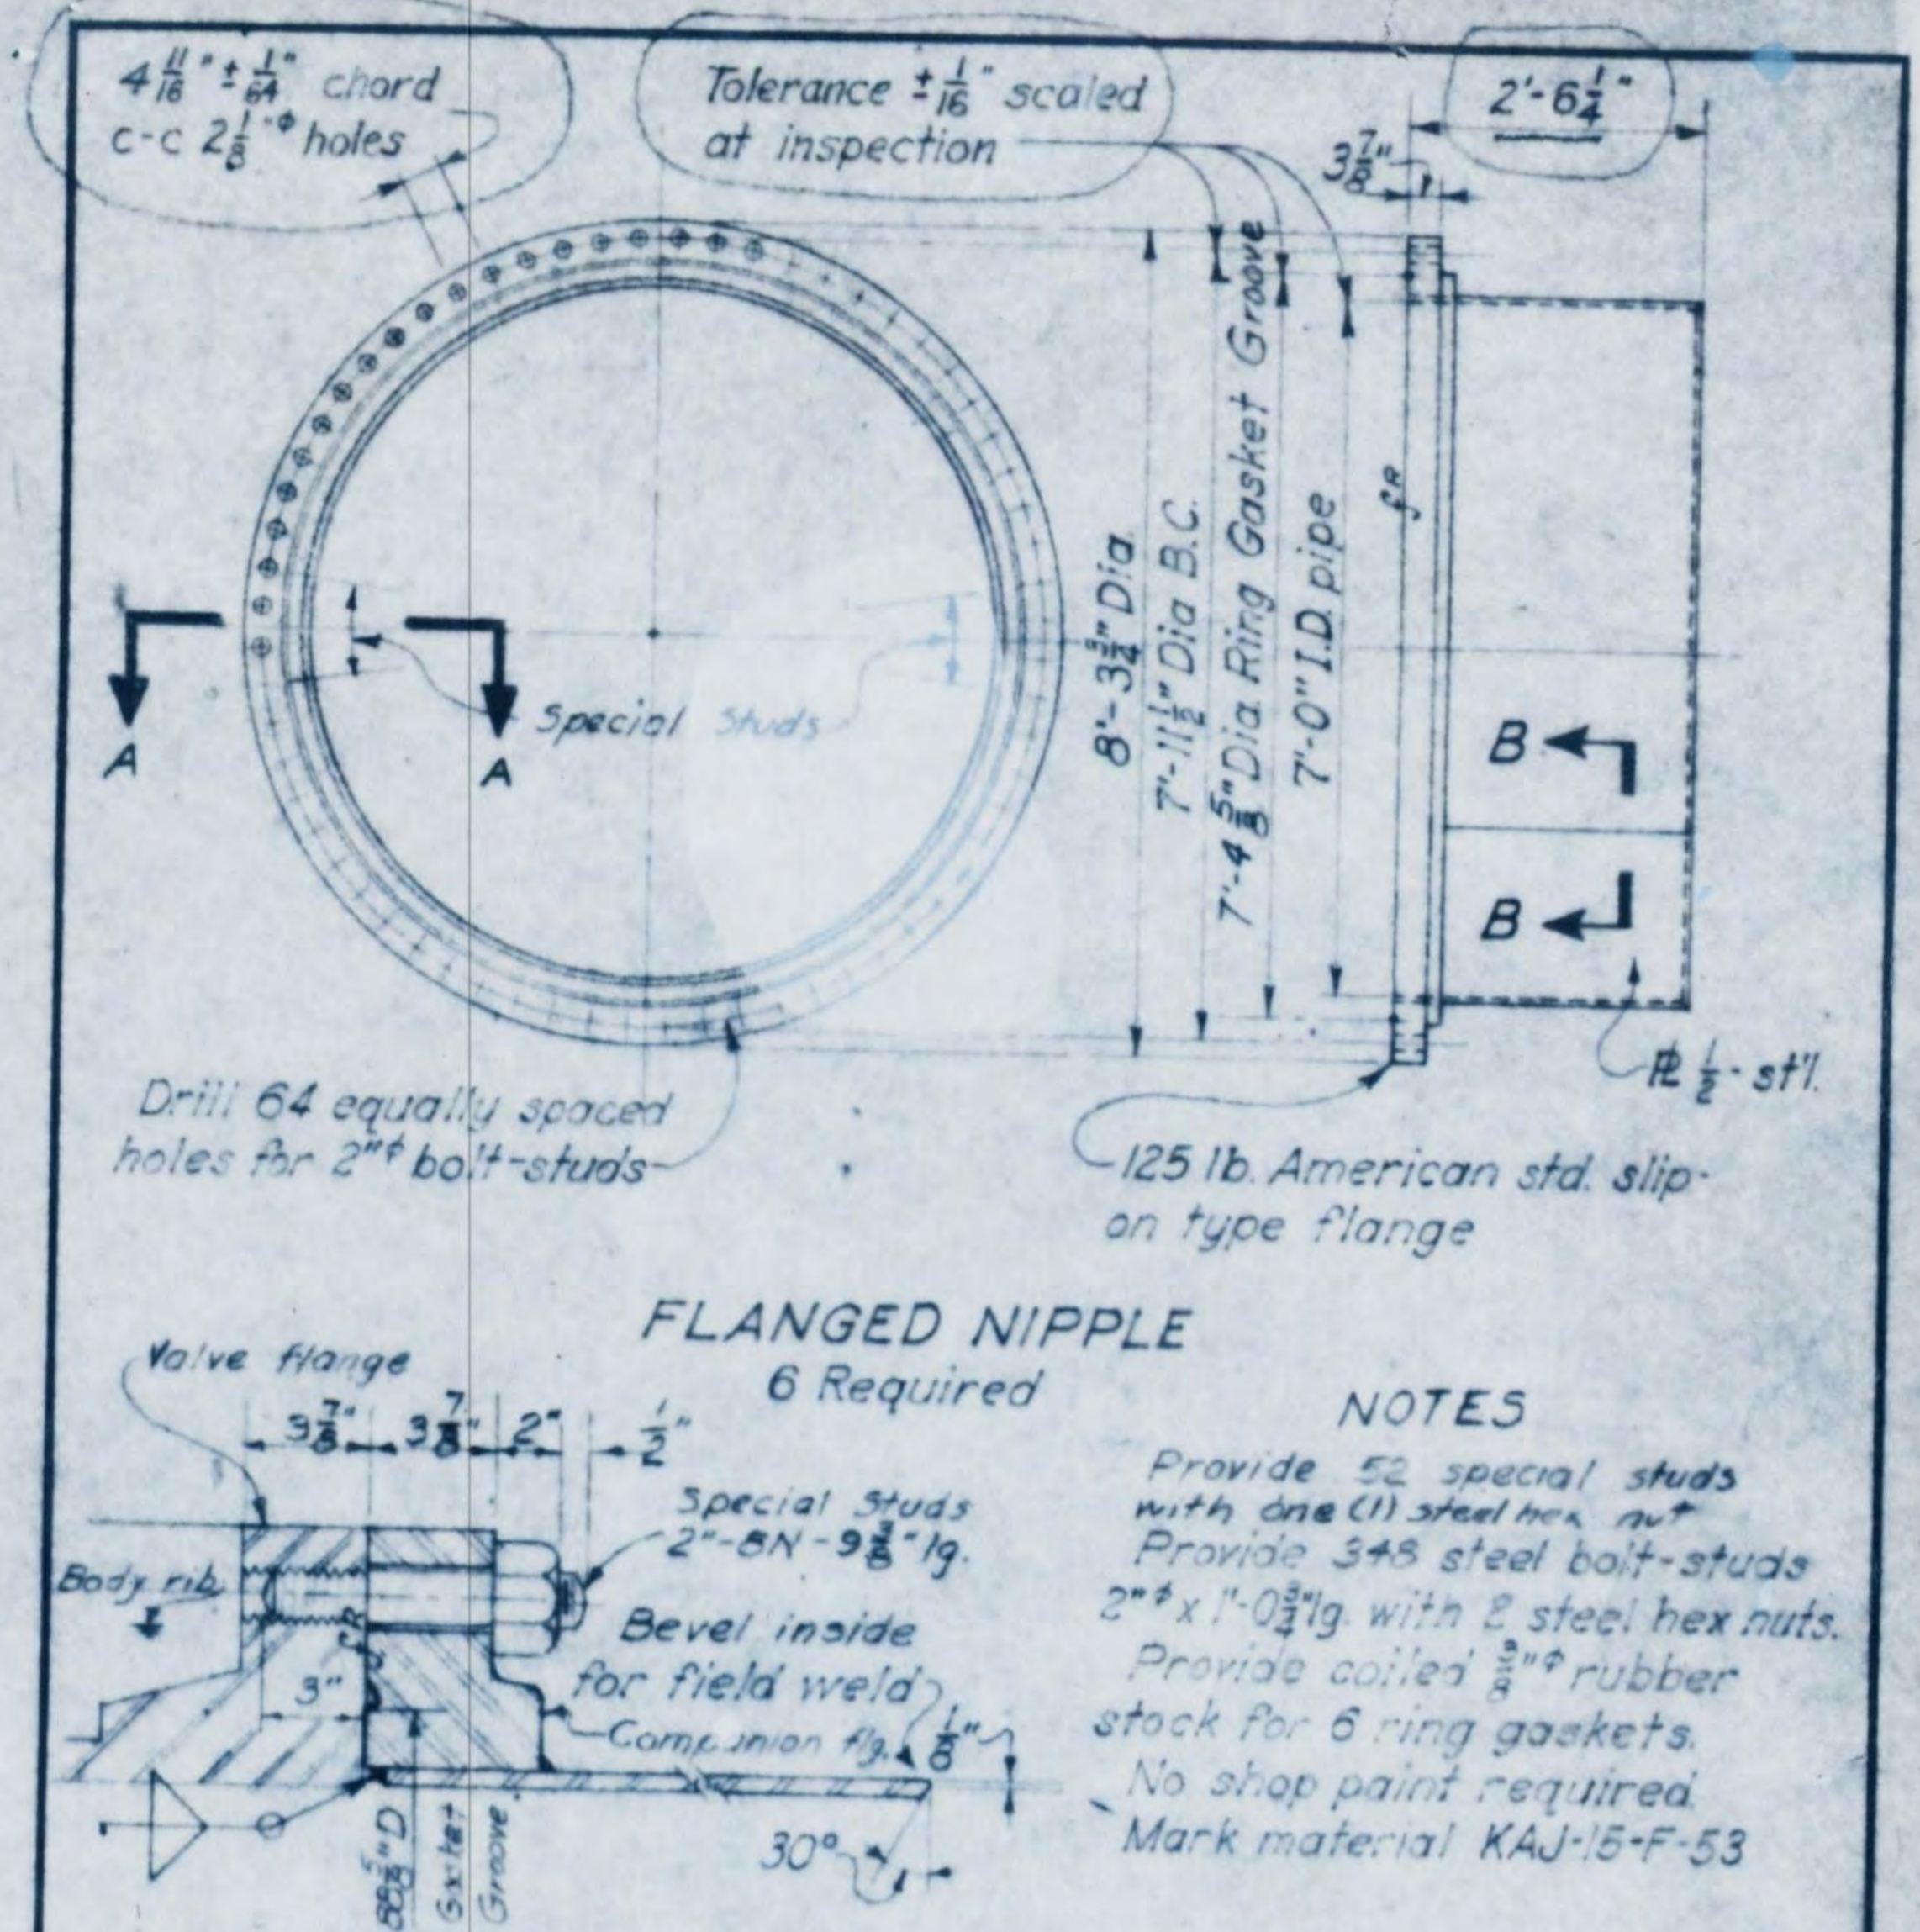

NOTES

Provide 52 special studs with one (1) steel hex nut
Provide 348 steel bolt-studs 2"ϕ x 1'-0 3/4" lg. with 2 steel hex nuts.
Provide coiled 3/8"ϕ rubber stock for 6 ring gaskets.
No shop paint required.
Mark material KAJ-15-F-53

2 Revised Feb. 18, 1952
~~1 Revised Aug. 17, 1951~~

MORRISON-KNUDSEN AFGHANISTAN, INC.		
KAJAKAI DAM IRRIGATION TUNNEL CONDUIT - NIPPLES		
INTERNATIONAL ENGINEERING CO., INC. SAN FRANCISCO, CALIF.		
DR KVA CK R.E.H.	RECOMMENDED	APPROVED
DATE: ~~July 30, 1951~~		505-27-S36