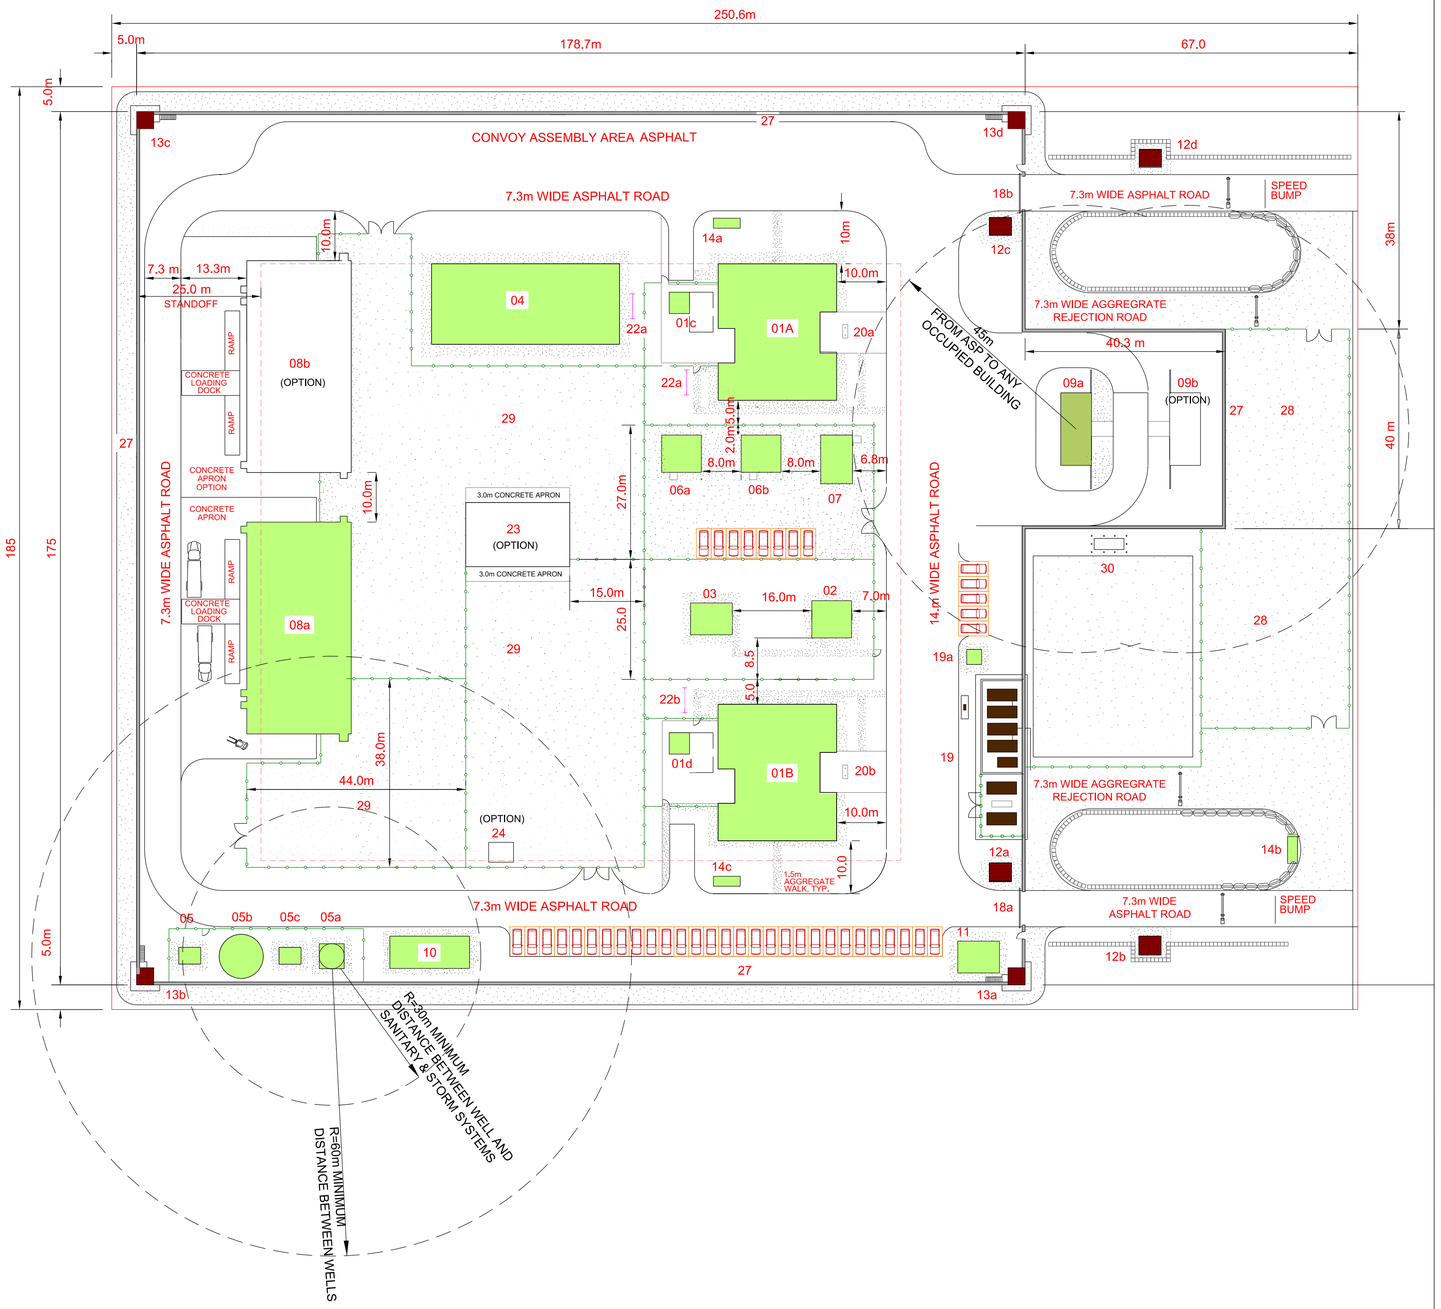

MSP - CONCEPT SITE PLAN

01A	DISTRICT HEADQUARTERS BUILDING
01B	DISTRICT HEADQUARTERS BUILDING with DESIGN BUILD REQUIREMENTS
01c,d	WOOD STOVE ANNEX
02	FRU BUILDING
03	SMALL WOMEN'S BARRACKS
04	BARRACKS TYPE 1 (862GSM) ER
05	WELL HOUSE
05a	ELEVATED STORAGE WATER TANK & TOWER
05b	GROUND STORAGE WATER TANK
05c	BOOSTER PUMP HOUSE
06a	MMT BUILDING, with TOILET ROOM OMITTED
06b	MMT BUILDING
07	WAREHOUSE SMALL with DESIGN BUILD REQUIREMENTS
08a	WAREHOUSE - LARGE (RMTC STORAGE)
08b	WAREHOUSE - LARGE (RMTC STORAGE) (OPTION)
09a	SECURE STORAGE BUILDING (ASP)
09b	SECURE STORAGE BUILDING (ASP) (OPTION)
10	L01 LATRINE BUILDING SMALL
11	GATE HOUSE
12a-d	GUARD SHACKS
13a-f	GUARD TOWERS
14a-c	TRASH COLLECTION POINT
15	not used
16	not used
17	DROP ARM BARRIER
18a,b	ECP GATE
19	FUEL STORAGE, FUEL POINT, GENERATOR, CANOPY
19a	FUEL OPERATOR'S BUILDING
20a,b	FLAGPOLE
21	not used
22a-c	CLOTHESLINE
23	VEHICLE MAINTENANCE VM10 (3-BAY) with DESIGN BUILD REQUIREMENTS (OPTION)
24	POL BUILDING (OPTION)
25	not used
26	not used
27	PERIMETER SECURITY WALL
28	TRUCK WAITING AREA
29	SECURE VEHICLE STORAGE
30	SEPTIC TANK/LEACHFIELD

HESCO BARRIER
VEHICLE PARKING
DROP-ARM GATE
CONCRETE BARRIER
BOLLARDS (at SEPTIC TANK)

Ministry of Interiors Supply Point (MSP) Concept Site Plan

30000 12000 6000 0 30000 60000

SCALE: 1 : 600

FIELD VERIFY

US Army Corps of Engineers
AFGHANISTAN ENGINEER DISTRICT

MARK	DESCRIPTION	DATE	APPR.	MARK	DESCRIPTION	DATE	APPR.

DESIGNED BY: | DATE:
DWN BY: | CKD BY: | SOLICITATION NO.:
SUBMITTED BY: | CONTRACT NO.:
PLOT SCALE: 1:1 | PLOT DATE: | FILE NUMBER:
SIZE: ANSI D | FILE NAME: MSP_SITE_PLAN

U.S. ARMY CORPS OF ENGINEERS
AFGHANISTAN DISTRICT
APO AE 09356

AFGHAN NATIONAL POLICE
MINISTRY OF INTERIOR SUPPLY POINT (MSP)
QALAT, ZABUL PROVINCE, AFGHANISTAN

CONCEPT SITE PLAN

SHEET IDENTIFICATION
MP001
SHEET 1 OF 1

Appendix A

Standard Design Drawings