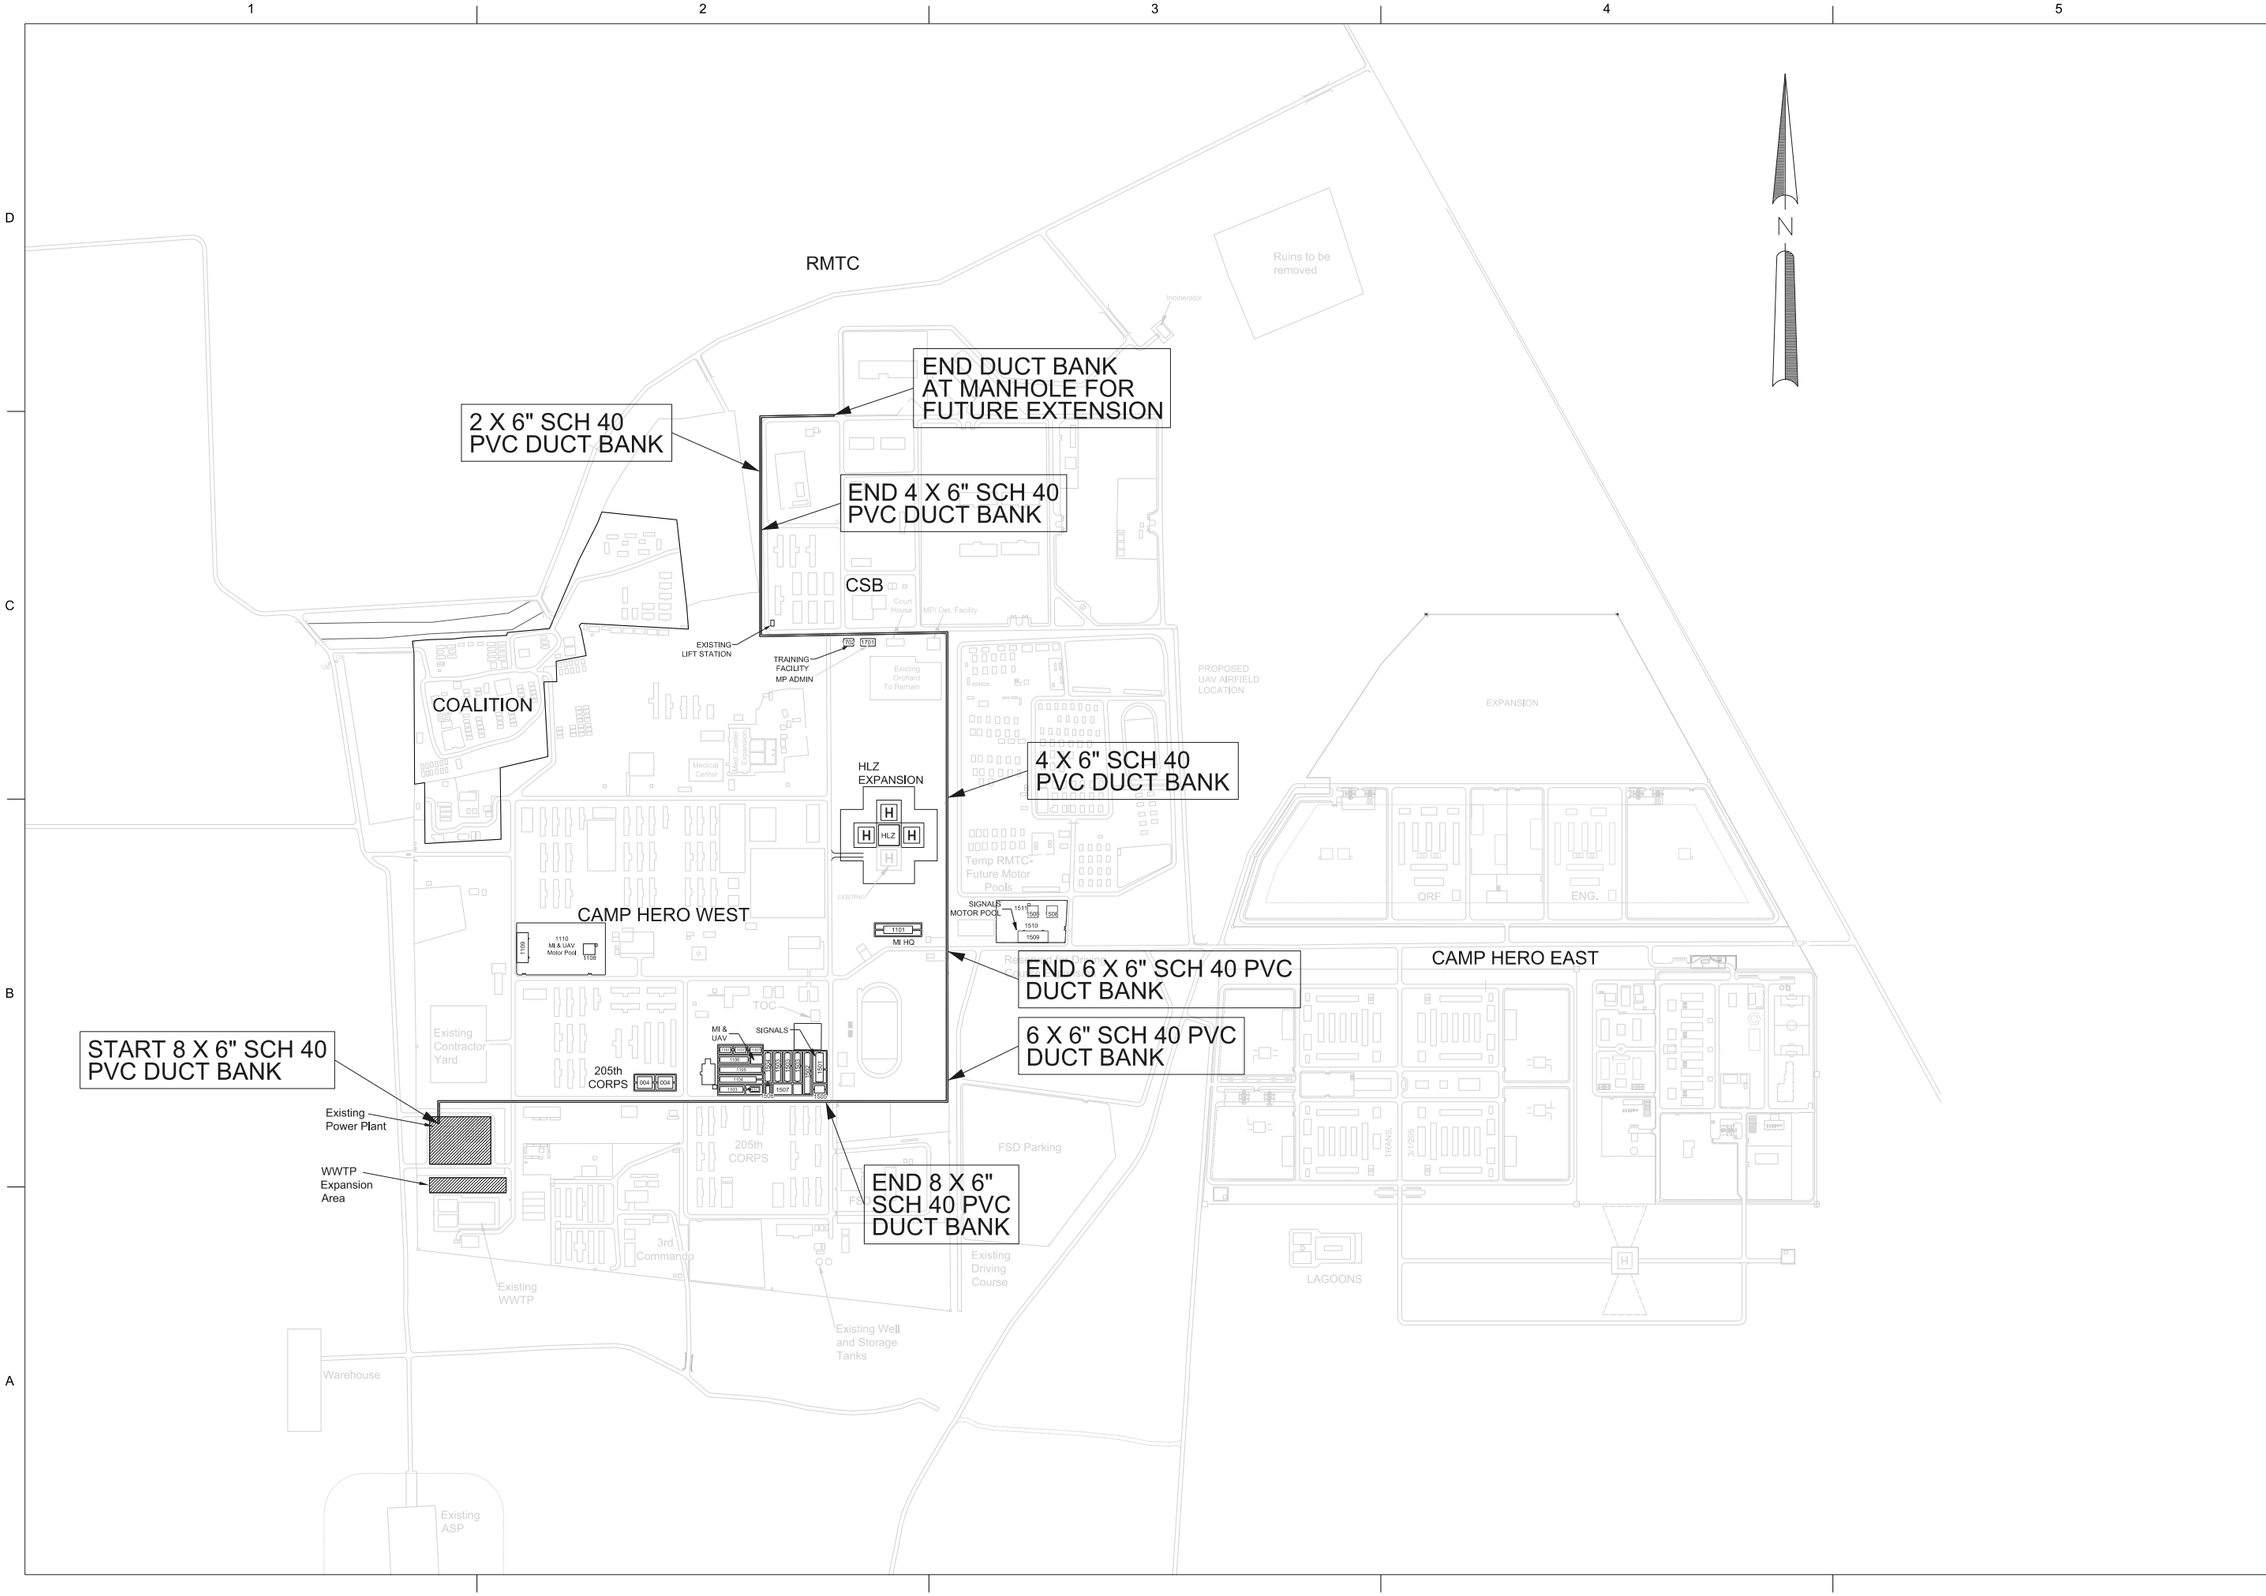

US Army Corps of Engineers®
AFGHANISTAN ENGINEER DISTRICT SOUTH

MARK	DESCRIPTION	DATE	APPR.

MARK	DESCRIPTION	DATE	APPR.

DESIGNED BY: PATRICK R. GREY
DWN BY: PRG
CKD BY: PRG
SUBMITTED BY: BRIAN JOHNSON PE
PLOT SCALE:
PLOT DATE: July 2011
SIZE: ANSI D
FILE NAME: XXXXXXXX.dgn
DATE:
SOLICITATION NO.: W912P8-##-X-####
CONTRACT NO.: W912P8-##-X-####
FILE NUMBER: H-##-#####

U.S. ARMY CORPS OF ENGINEERS
AFGHANISTAN ENGINEER DISTRICT SOUTH

AFGHAN NATIONAL SECURITY FORCE
205TH BRIGADE GARRISON

KANDAKS (WEST) - CAMP HERO
Kandahar Province, Afghanistan
DUCT BANK CONCEPT PLAN
(FOR OPTION ITEM)

SHEET IDENTIFICATION
C-03