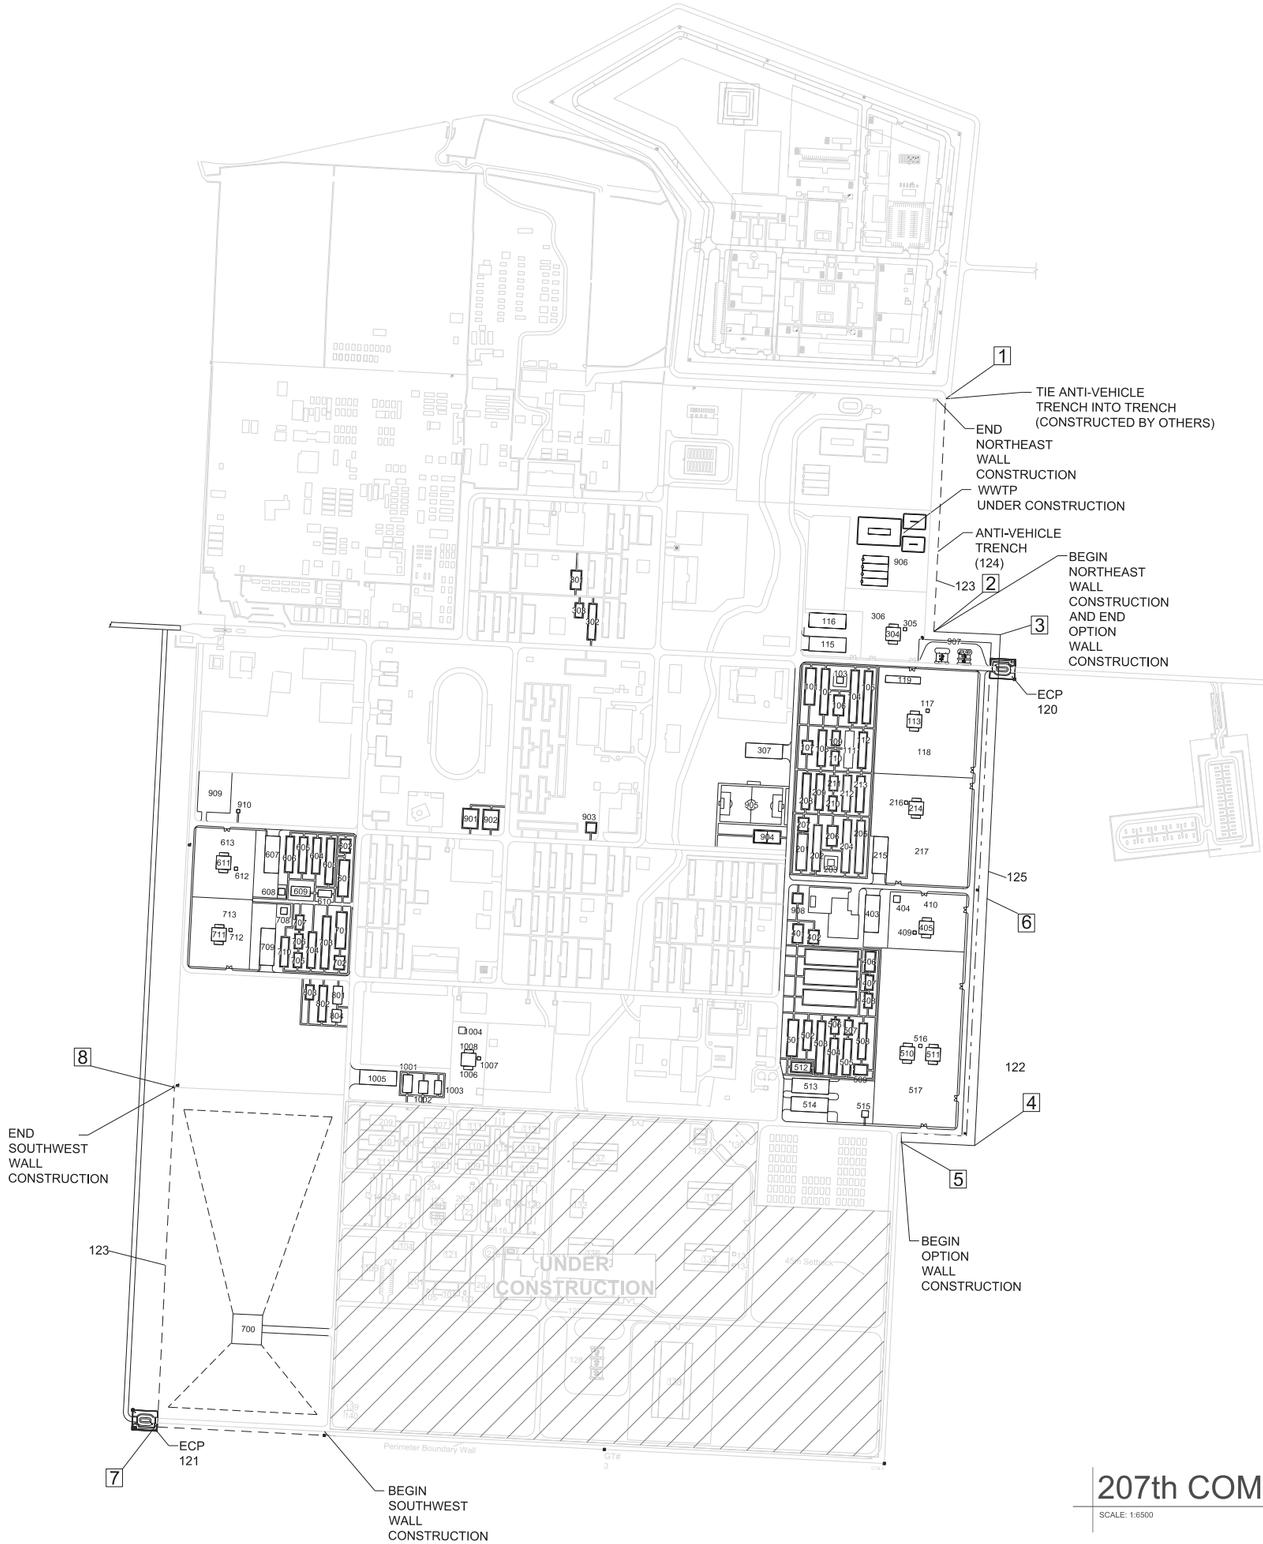

COORDINATE TABLE

POINT	X	Y	MGRS
1	430471.7459	3777111.6774	41SMT3047277112
2	430446.6000	3776572.3921	41SMT3044776572
3	430589.8508	3776565.2585	41SMT3059076565
4	430534.3804	3775381.2063	41SMT3053475381
5	430374.4291	3775389.8422	41SMT3037475390
6	429135.8227	3774718.6854	41SMT2913674719
7	428776.3205	3774737.0205	41SMT2877674737
8	428812.7340	3775516.0788	41SMT2881375516

MASTER PLAN KEY FOR NEW CONSTRUCTIONS:
100 Series QRF
200 Series 6/1/207
300 Series RCC
400 Series Transient
500 Series Eng.
600 Series Signal
700 Series MI
800 Series UAV
900 Series Shared
1000 Series MP

SERIES : 100
101 Battalion HQ Building
102 Officer Barracks
103 Weapons Storage
104 NCO Barracks
105 NCO Barracks
106 Latrine (Large)
107 Training Building
108 Enlisted Barracks
109 Latrine (Small)
110 Latrine (Small)
111 Enlisted Barracks
112 Enlisted Barracks
113 Vehicle Maintenance (Option)
115 Battalion Storage Bldg
116 Battalion Storage Bldg
117 POL Storage (Option)
118 Motor Pool (Option)
119 DPW Building
120 ECP (Option)
121 ECP
122 Perimeter Wall (Option)
123 Perimeter Wall
124 Antivehicle Trench (Option)
125 Antivehicle Trench

SERIES : 200
201 Battalion HQ Building
202 Officer Barracks
203 Weapons Storage
204 NCO Barracks
205 NCO Barracks
206 Latrine (Large)
207 Training Building
208 Enlisted Barracks
209 Enlisted Barracks
210 Latrine (Small)
211 Latrine (Small)
212 Enlisted Barracks
213 Enlisted Barracks
214 Vehicle Maint Bldg (Option)
215 Battalion Storage Bldg
216 POL Storage (Option)
217 Motor Pool Area (Option)

SERIES : 300
301 Admin Building
302 NCO/ Enlisted Barracks
303 Latrine (Small)
304 Vehicle Maint. Bldg
305 POL Storage
306 Motor Pool
307 Batallion Storage Bldg

SERIES : 400
401 Admin Building
402 Training Building
403 Battalion Storage Bldg.
404 Weapons Storage Bldg.
405 Vehicle Main. Bldg (Option)
406 Latrine (Large)
407 Latrine (Small)
408 Latrine (Small)
409 POL Storage (Option)
410 Motor Pool (Option)

SERIES : 500
501 Battalion HQ Bldg
502 Small Officer Barracks
503 NCO Barracks
504 NCO/ Enlisted Barracks
505 Enlisted Barracks
506 Latrine (Small)
507 Latrine (Small)
508 Enlisted Barracks
509 Training Building
510 Vehicle Maintenance (Option)
511 Vehicle Maintenance (Option)
512 Latrine (Large)
513 Battalion Storage Bldg.
514 Battalion Storage Bldg.
515 Weapons Storage Bldg
516 POL Storage (Option)
517 Motor Pool (Option)

SERIES : 600
601 Battalion HQ Bldg
602 Training Building
603 Officer Barracks
604 NCO/Enlisted Barracks
605 Enlisted Barracks
606 Enlisted Barracks
607 Battalion Storage Bldg.
608 Weapons Storage
609 Latrine (Large)
610 Latrine (Small)
611 Vehicle Maint. Bldg.
612 POL Storage
613 Motor Pool

SERIES : 700
700 Helicoptor Pad
701 Battalion HQ Building (Option)
702 Training Building
703 Officer Barracks (Option)
704 Enlisted Barracks
705 Latrine (Small)
706 Latrine (Small)
707 Latrine (Small)
708 Weapons Storage
709 Battalion Storage Bldg.
710 Small NCO Barracks
711 Vehicle Mainte. Bldg.
712 Pol Storage
713 Motor Pool

SERIES : 800
801 Admin Building (Option)
802 NCO/ Enlisted Barracks
803 Latrine (Small)
804 Training Bldg

SERIES : 900
901 Literacy Classroom
902 Literacy Classroom
903 PX
904 MWR Building
905 MWR Soccer Field
906 WWTP
907 Fuel Point/ Wash Rack (Option)
908 PX
909 Motor Pool
910 POL Storage

SERIES : 1000
1001 Admin Bldg (Option)
1002 Training Bldg.
1003 Latrine (Small)
1004 Weapons Storage Bldg
1005 Batallion Storage Bldg
1006 Vehicle Main't Bldg
1007 POL Storage
1008 Motor Pool

LOCATION MAP:

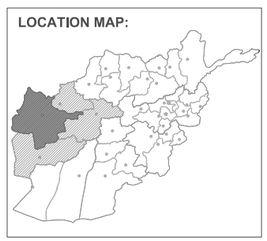

207th COMPOUND CAMP ZAFAR

SCALE: 1:6500

US ARMY CORPS OF ENGINEERS AFGHANISTAN ENGINEER DISTRICT

SYMBOL	DESCRIPTION	DATE	APPR.
1	AMENDED SITE PLAN TO CHANGE ITEMS TO OPTIONAL	9 JUN 11	BRJ

SYMBOL	DESCRIPTION	DATE	APPR.

DESIGNED BY: D.R.J.
DRAWN BY: R.D.W.
CKD BY: XXXX
REVIEWED BY: XXXX
SUBMITTED BY: XXXX
SOLICITATION NO.: XXXX
CONTRACT NO.: XXXX
DATE: 8 FEB 2011
REV.: XXXX
DESIGN FILE NO.: XXXX
CATEGORY CODE: XXX-XX-XX
FILE NAME: XXXX
PLOT SCALE: XXXX
PLOT DATE: 9 JUN 11

U.S. ARMY CORPS OF ENGINEERS
AFGHANISTAN ENGINEER DISTRICT - SOUTH
APO AE 09355
KANDAHAR, AFGHANISTAN

ENGINEERING AND CONSTRUCTION DIVISION

AFGHANISTAN NATIONAL SECURITY FORCE

HERAT, AFGHANISTAN

CONCEPT PLAN
ANA, 207TH CORPS BATTALION, CAMP ZAFAR

SHEET REFERENCE NUMBER:

CONCEPT PLAN

A1 Size 594mm x 841mm