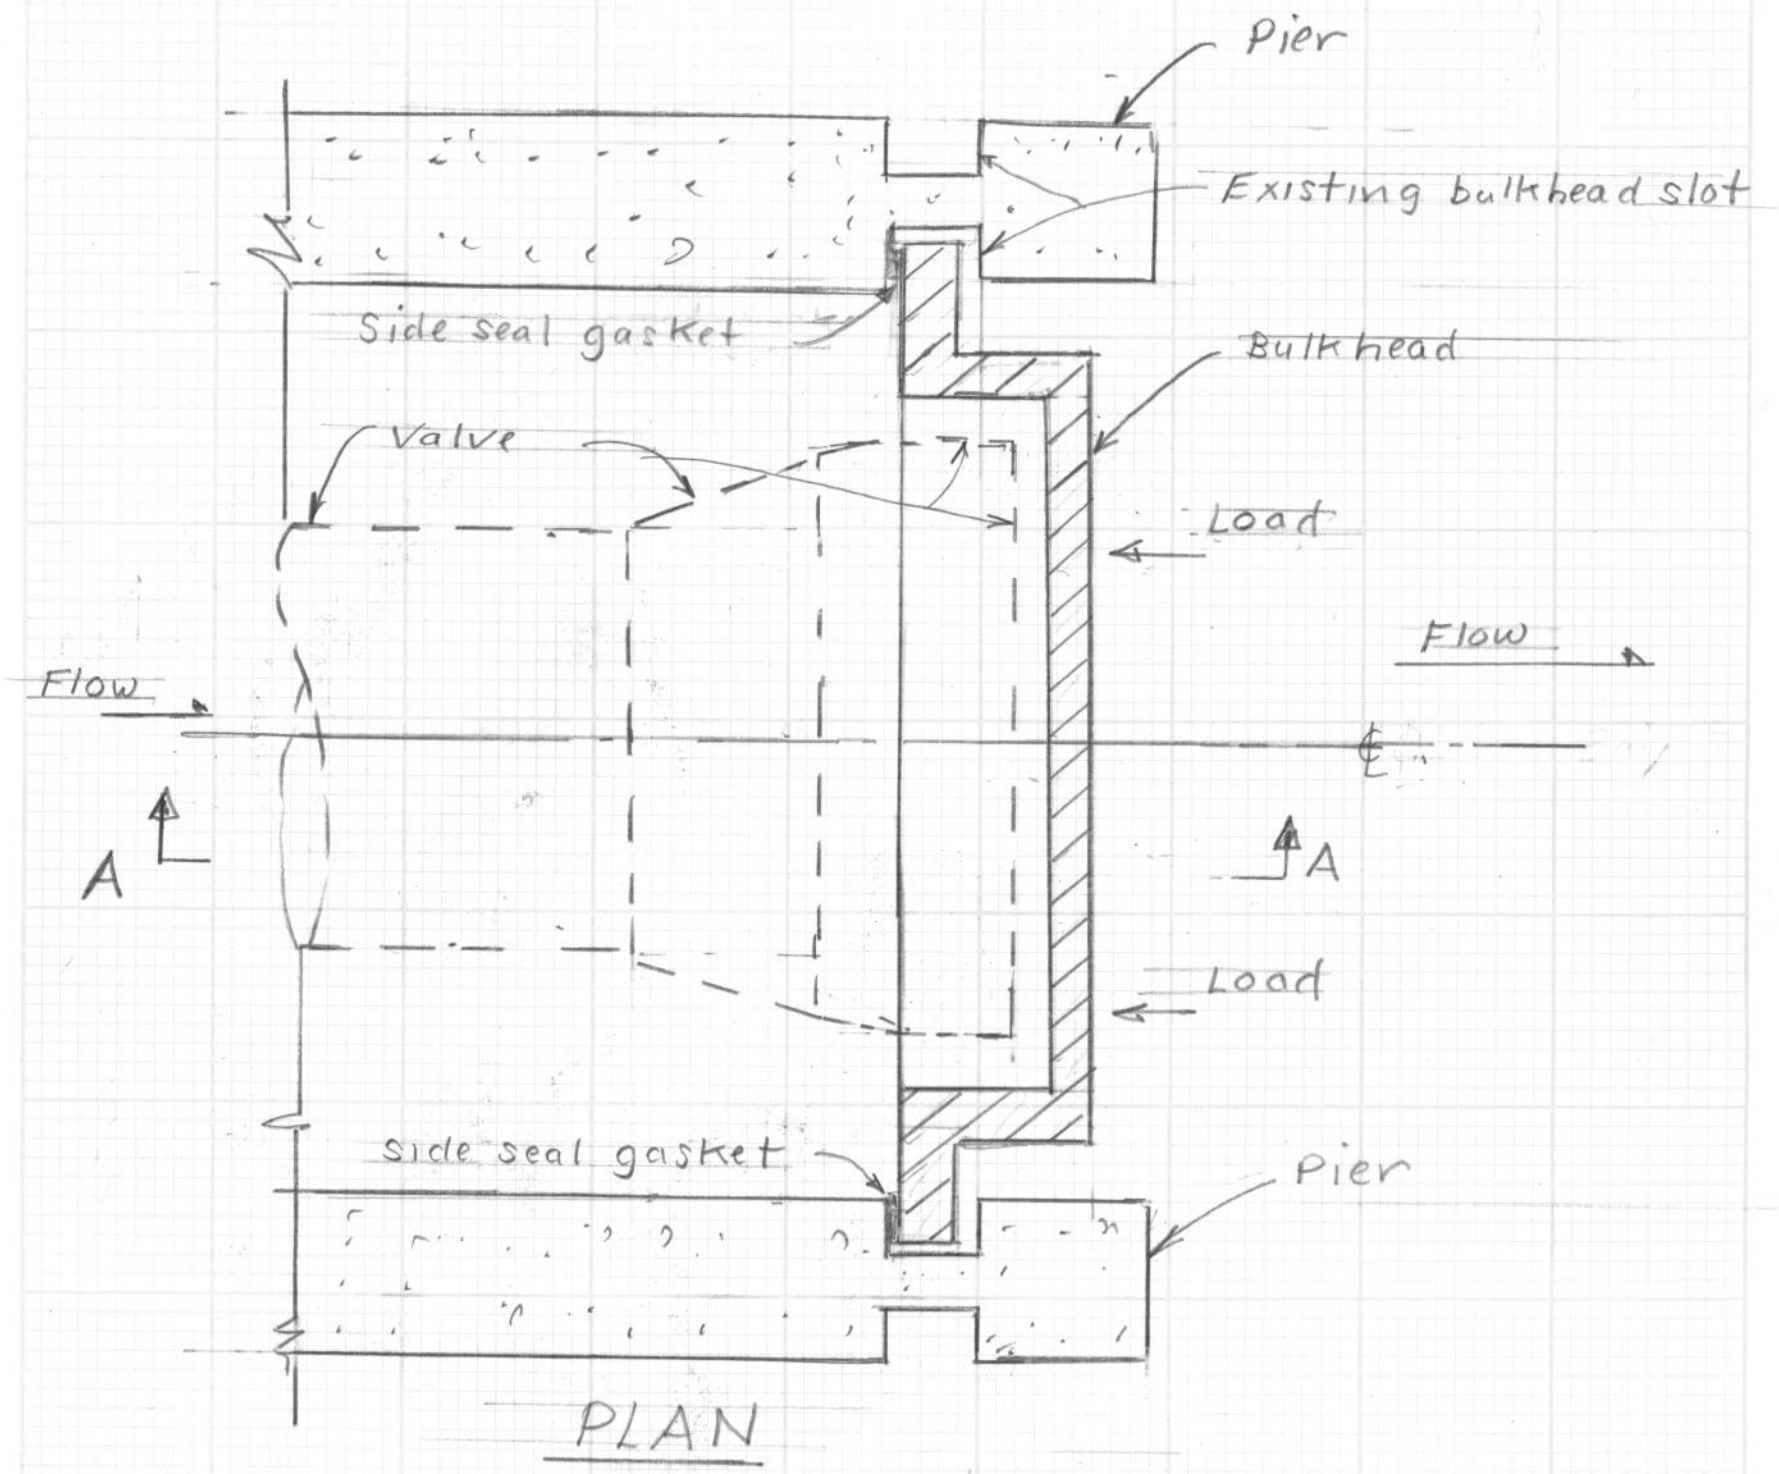

PLAN

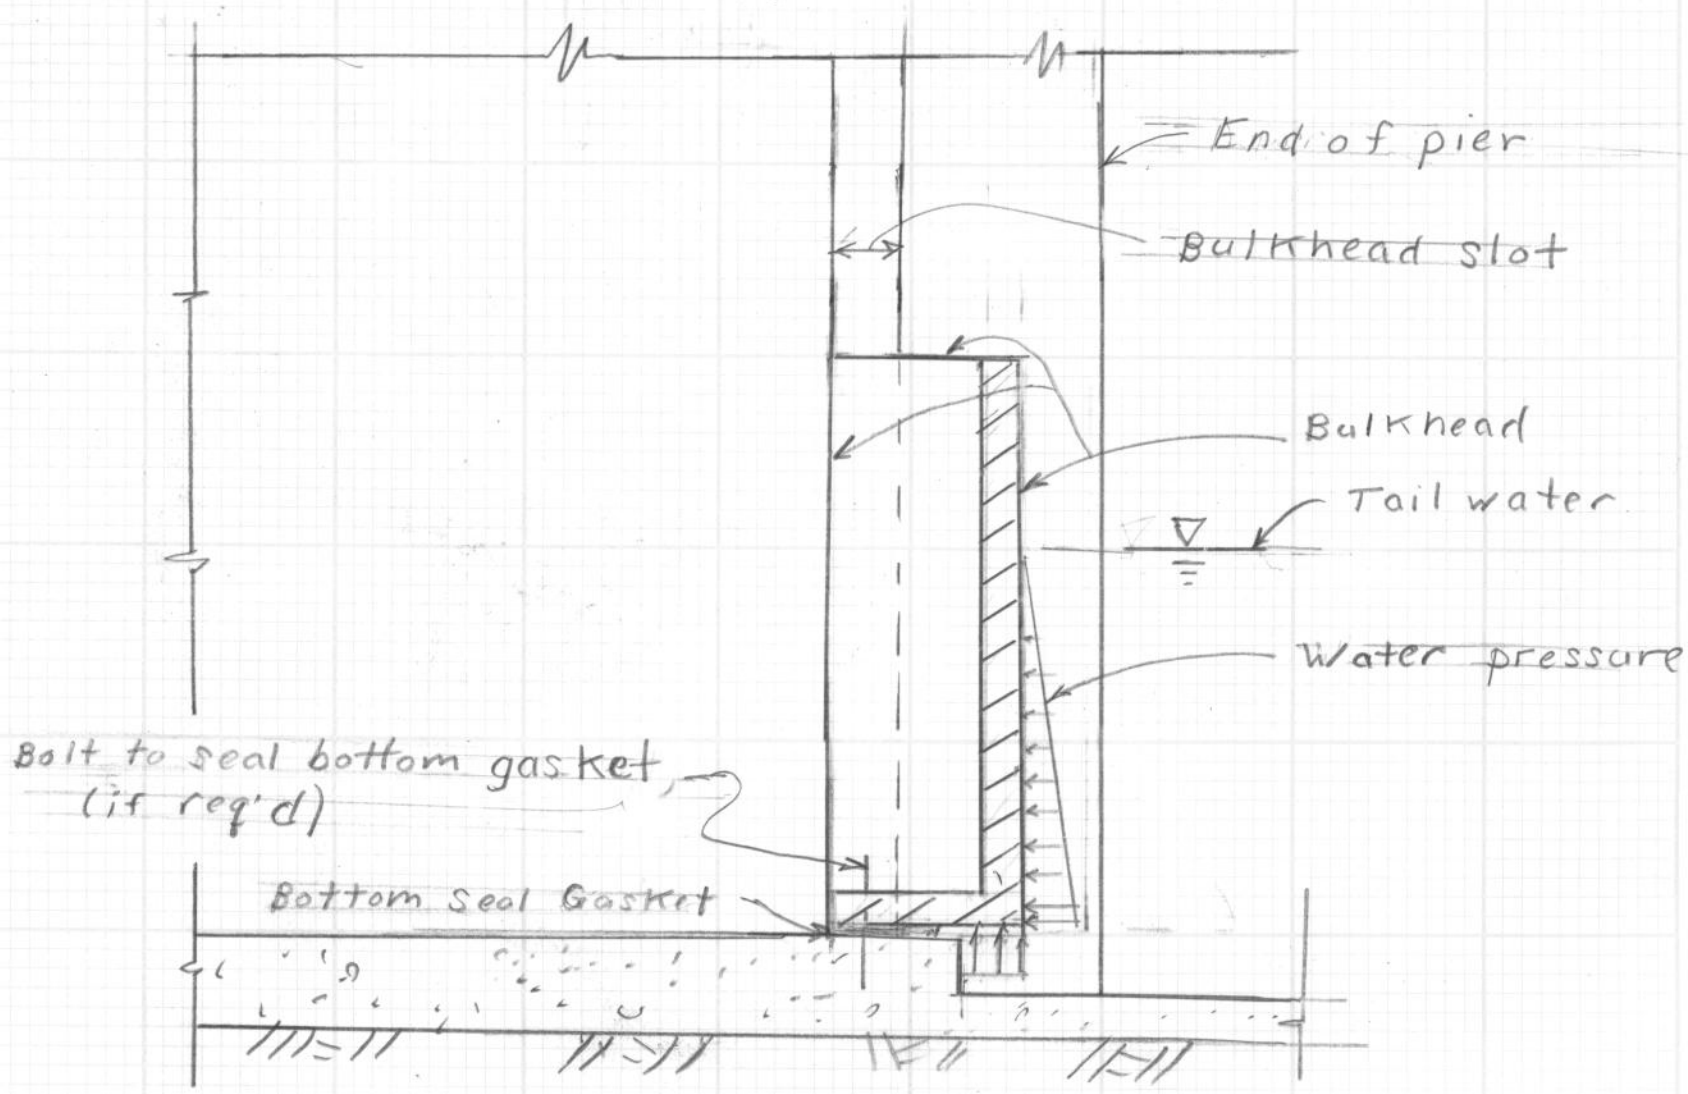

SECTION A

Bulkhead Concept Sketch (using existing slots)

Job: KAJAKI DAM (OUTLET WORKS)

Description: CONSTRUCTION BULKHEAD

Concept sketch using existing slots

Project No.

Computed by: S Todaro

Checked by

Page ___ of ___

Sheet ___ of ___

Date: 9/25/12