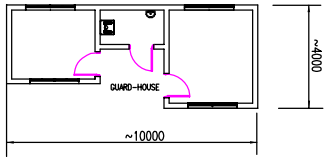

A | GUARD HOUSE FLOOR PLAN
REF | SCALE: none

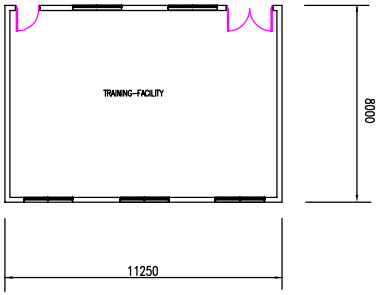

B | TRAINING FACILITY FLOOR PLAN
REF | SCALE: none

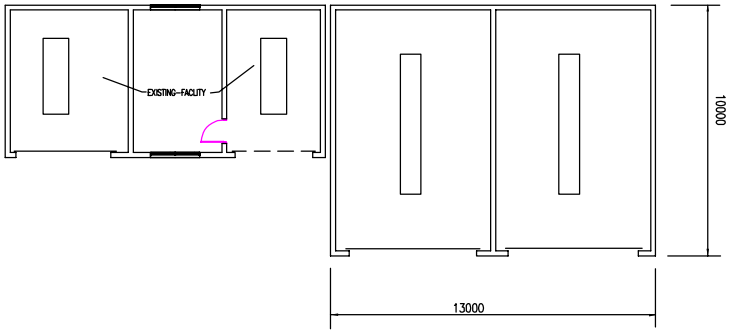

C | MAINTENENCE SHOP FLOOR PLAN
REF | SCALE: none

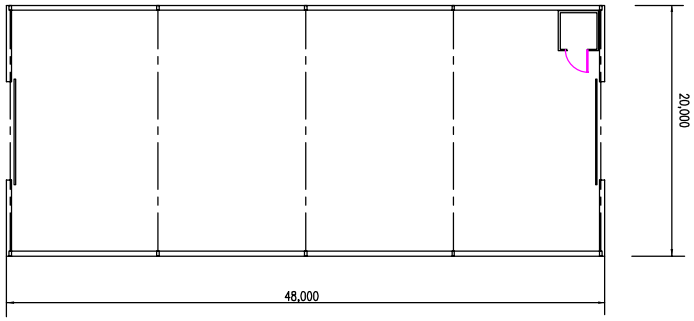

D | TYP. WAREHOUSE PLAN
REF | SCALE: none

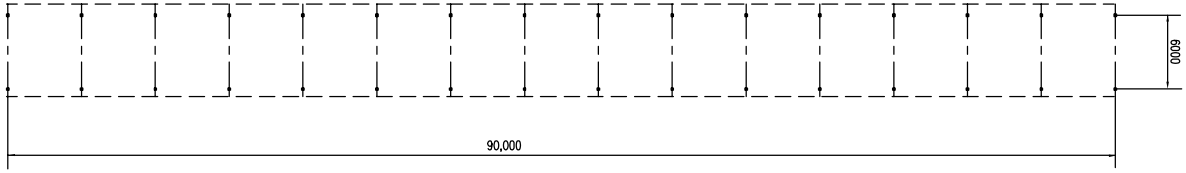

E | STORAGE SHACK PLAN
REF | SCALE: none

1 0 1 2 3 4 5 METER
Scale 1:100

DWG.NO.	DRAWING TITLE	REMARKS
	REFERENCE DRAWINGS	

REV.	Date	DESCRIPTION	Prep.	Chk.	Appd.	App.
		REVISIONS				

CLIENT :

U.S. ARMY CORPS OF ENGINEERS
AFGHANISTAN ENGINEERING DISTRICT

PROJECT :

TITLE :

ACTION	NAME	DATE	DOCUMENT NO.:	Tools:
Prepared By:			CAD FILE:	
Drawn By:				
Checked By:			Scale	DWG. Nº	Sheet Of Sheets	Rev.
Approved By:				

CONTRACK ENGINEERING A1 sheet/Cutting edges:841*594/DWG Actual Worksheet:79*5.96