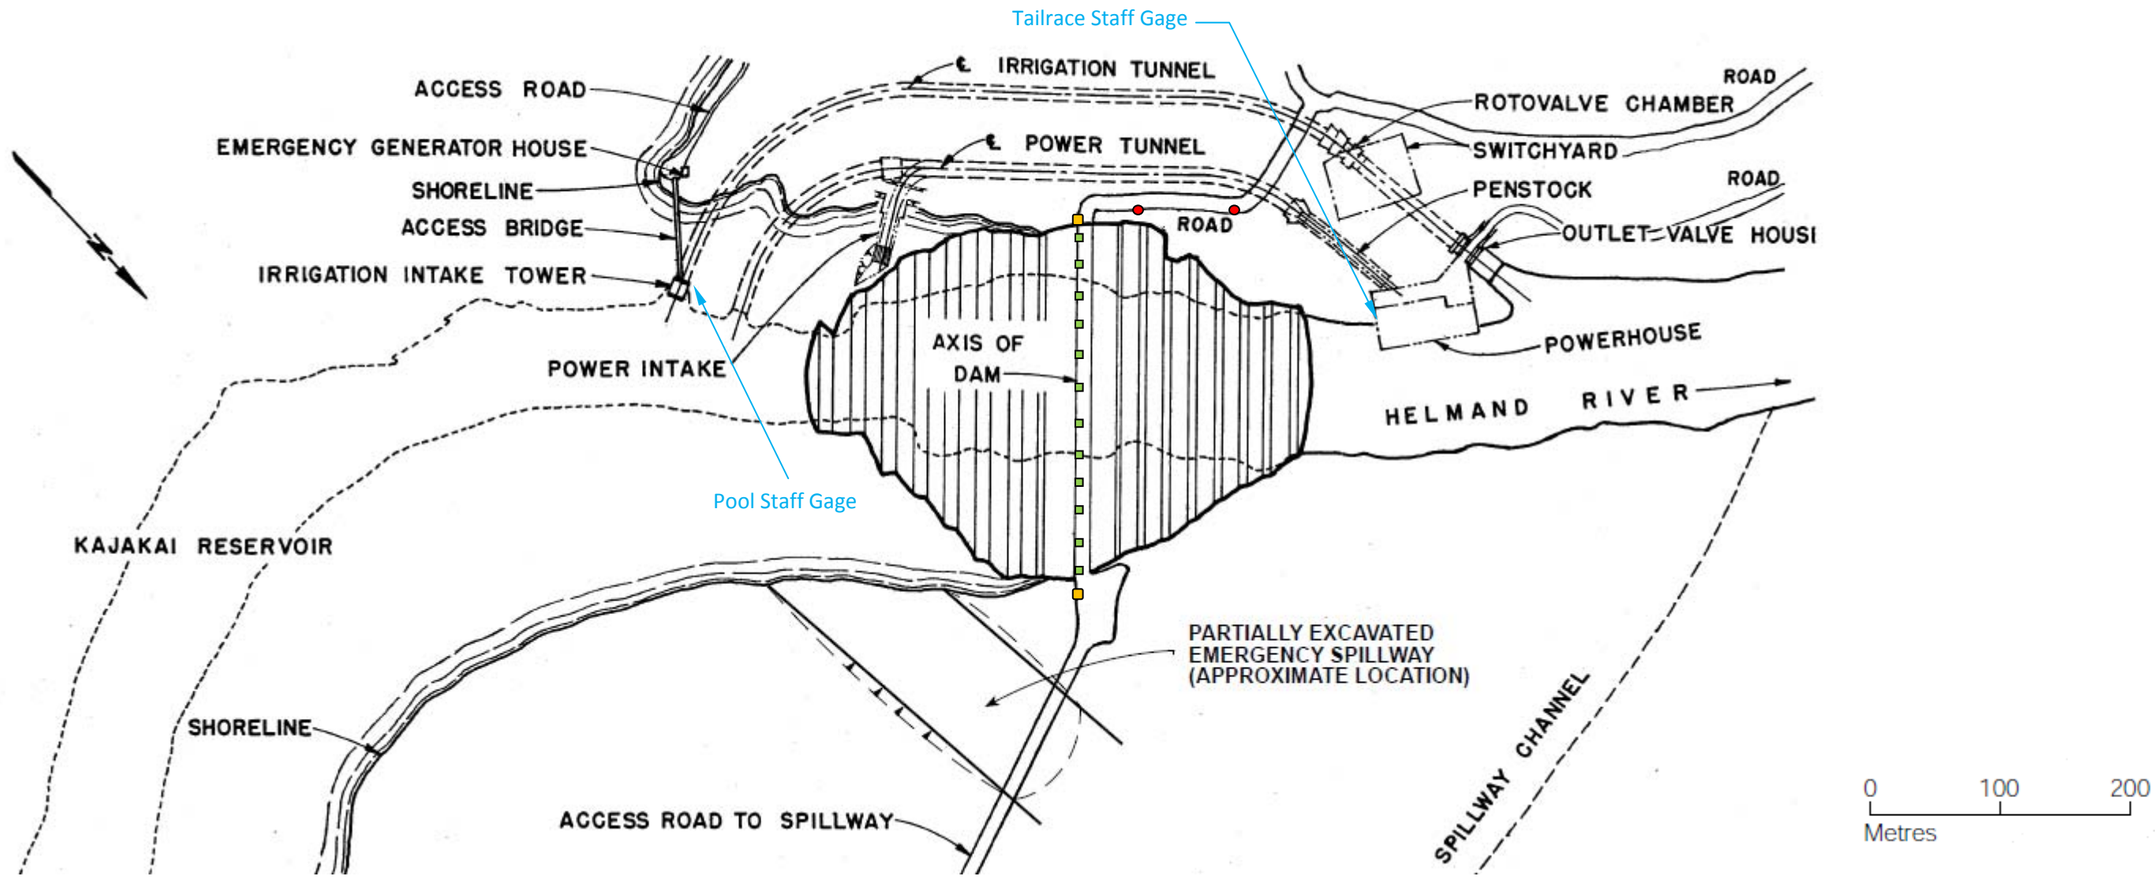

LEGEND

PIEZOMETER

SURVEY MONUMENT

SURVEY PILLAR

KAJAKAI DAM

BASE INSTRUMENTATION

PLAN VIEW