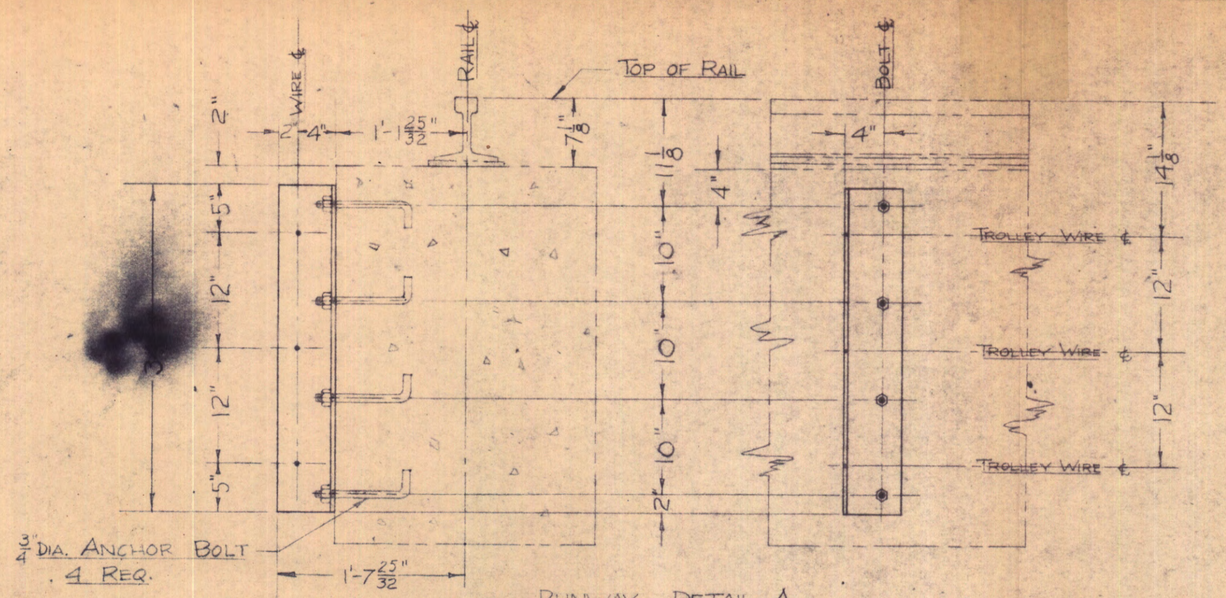

RUNWAY DETAIL A
RUNWAY CONDUCTOR ANCHOR BRACKET
SCALE - 1" = 1'

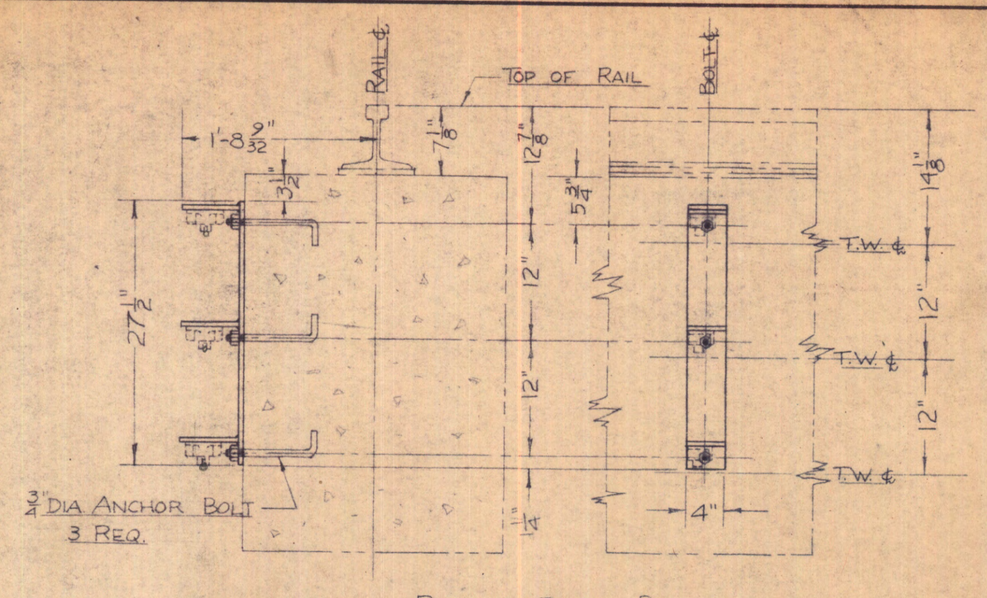

RUNWAY DETAIL B
RUNWAY CONDUCTOR SUPPORT BRACKET
SCALE - 1" = 1'

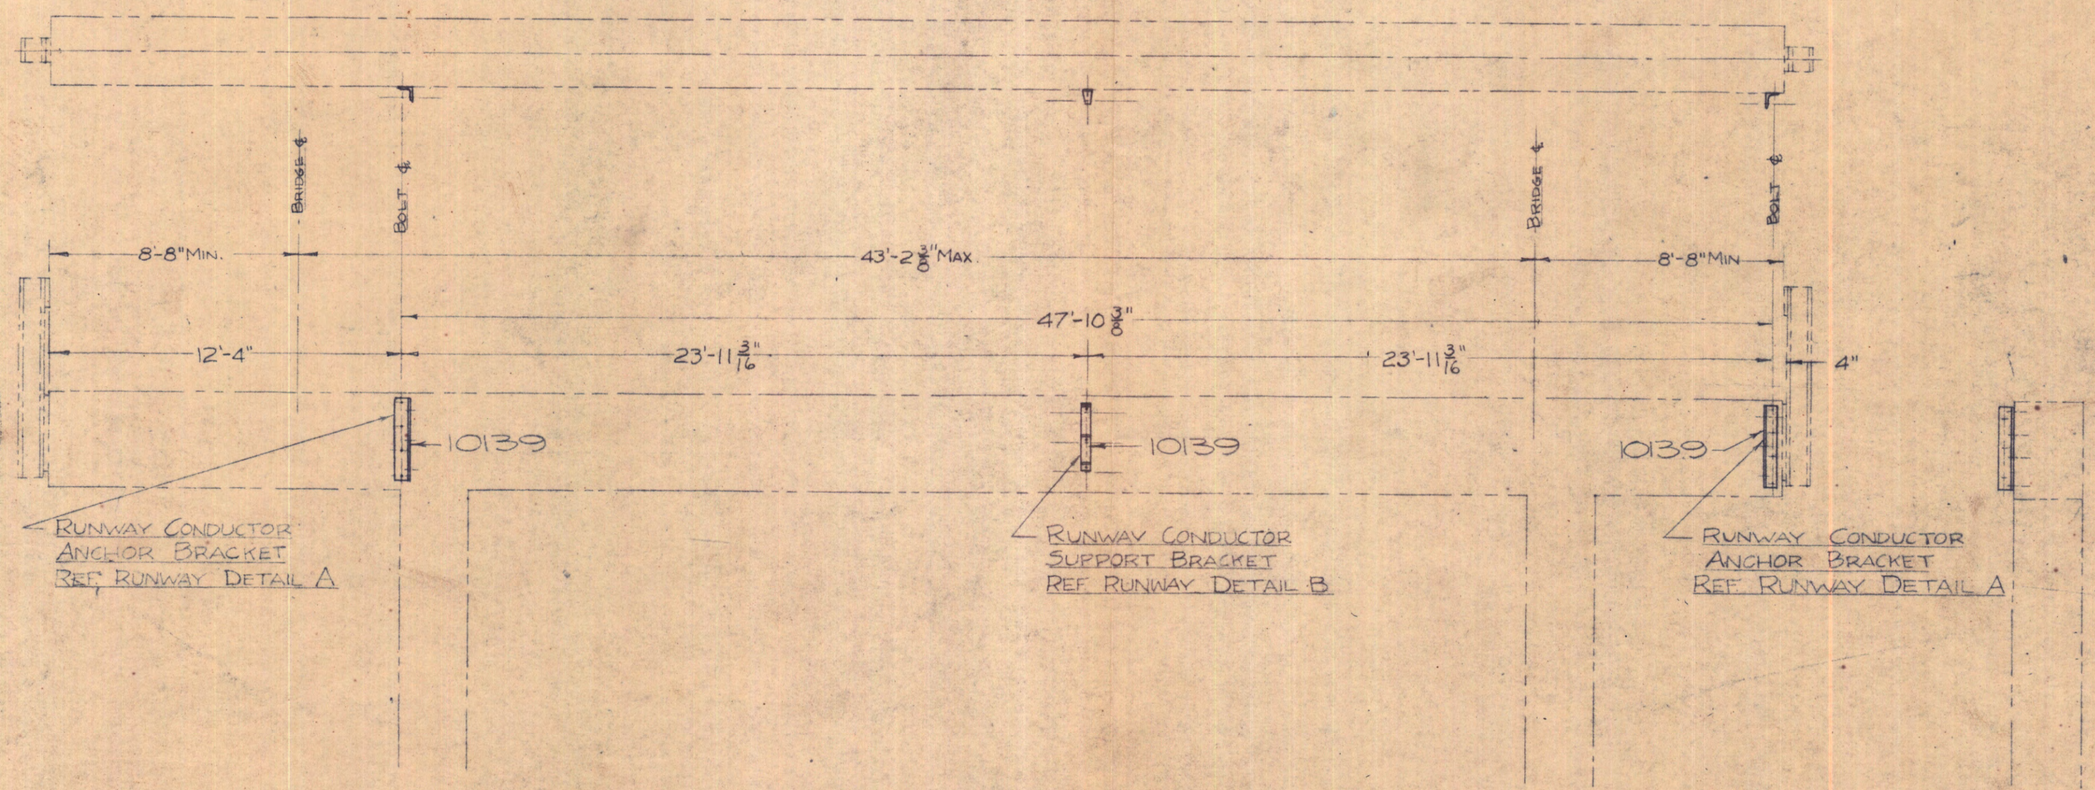

RUNWAY CONDUCTOR BRACKET ARRANGEMENT
SCALE - 1/4" = 1'

WHEN ORDERING PARTS
PLEASE GIVE THE FOLLOWING INFORMATION
1. SERIAL NO. 957
2. PARTS NO.
3. THIS DRWG NO. 9768-D

BERGER ENGINEERING WORKS, INC.		
DRAWING NO. FILE	SEATTLE	DRAWN BY L. POMPEO
9768 D 8	SCALE NOTED	CHECKED
		DATE 8-24-51
RUNWAY CONDUCTOR ANCHOR BOLT PLAN		
KAJAKAI INTAKE CRANE		