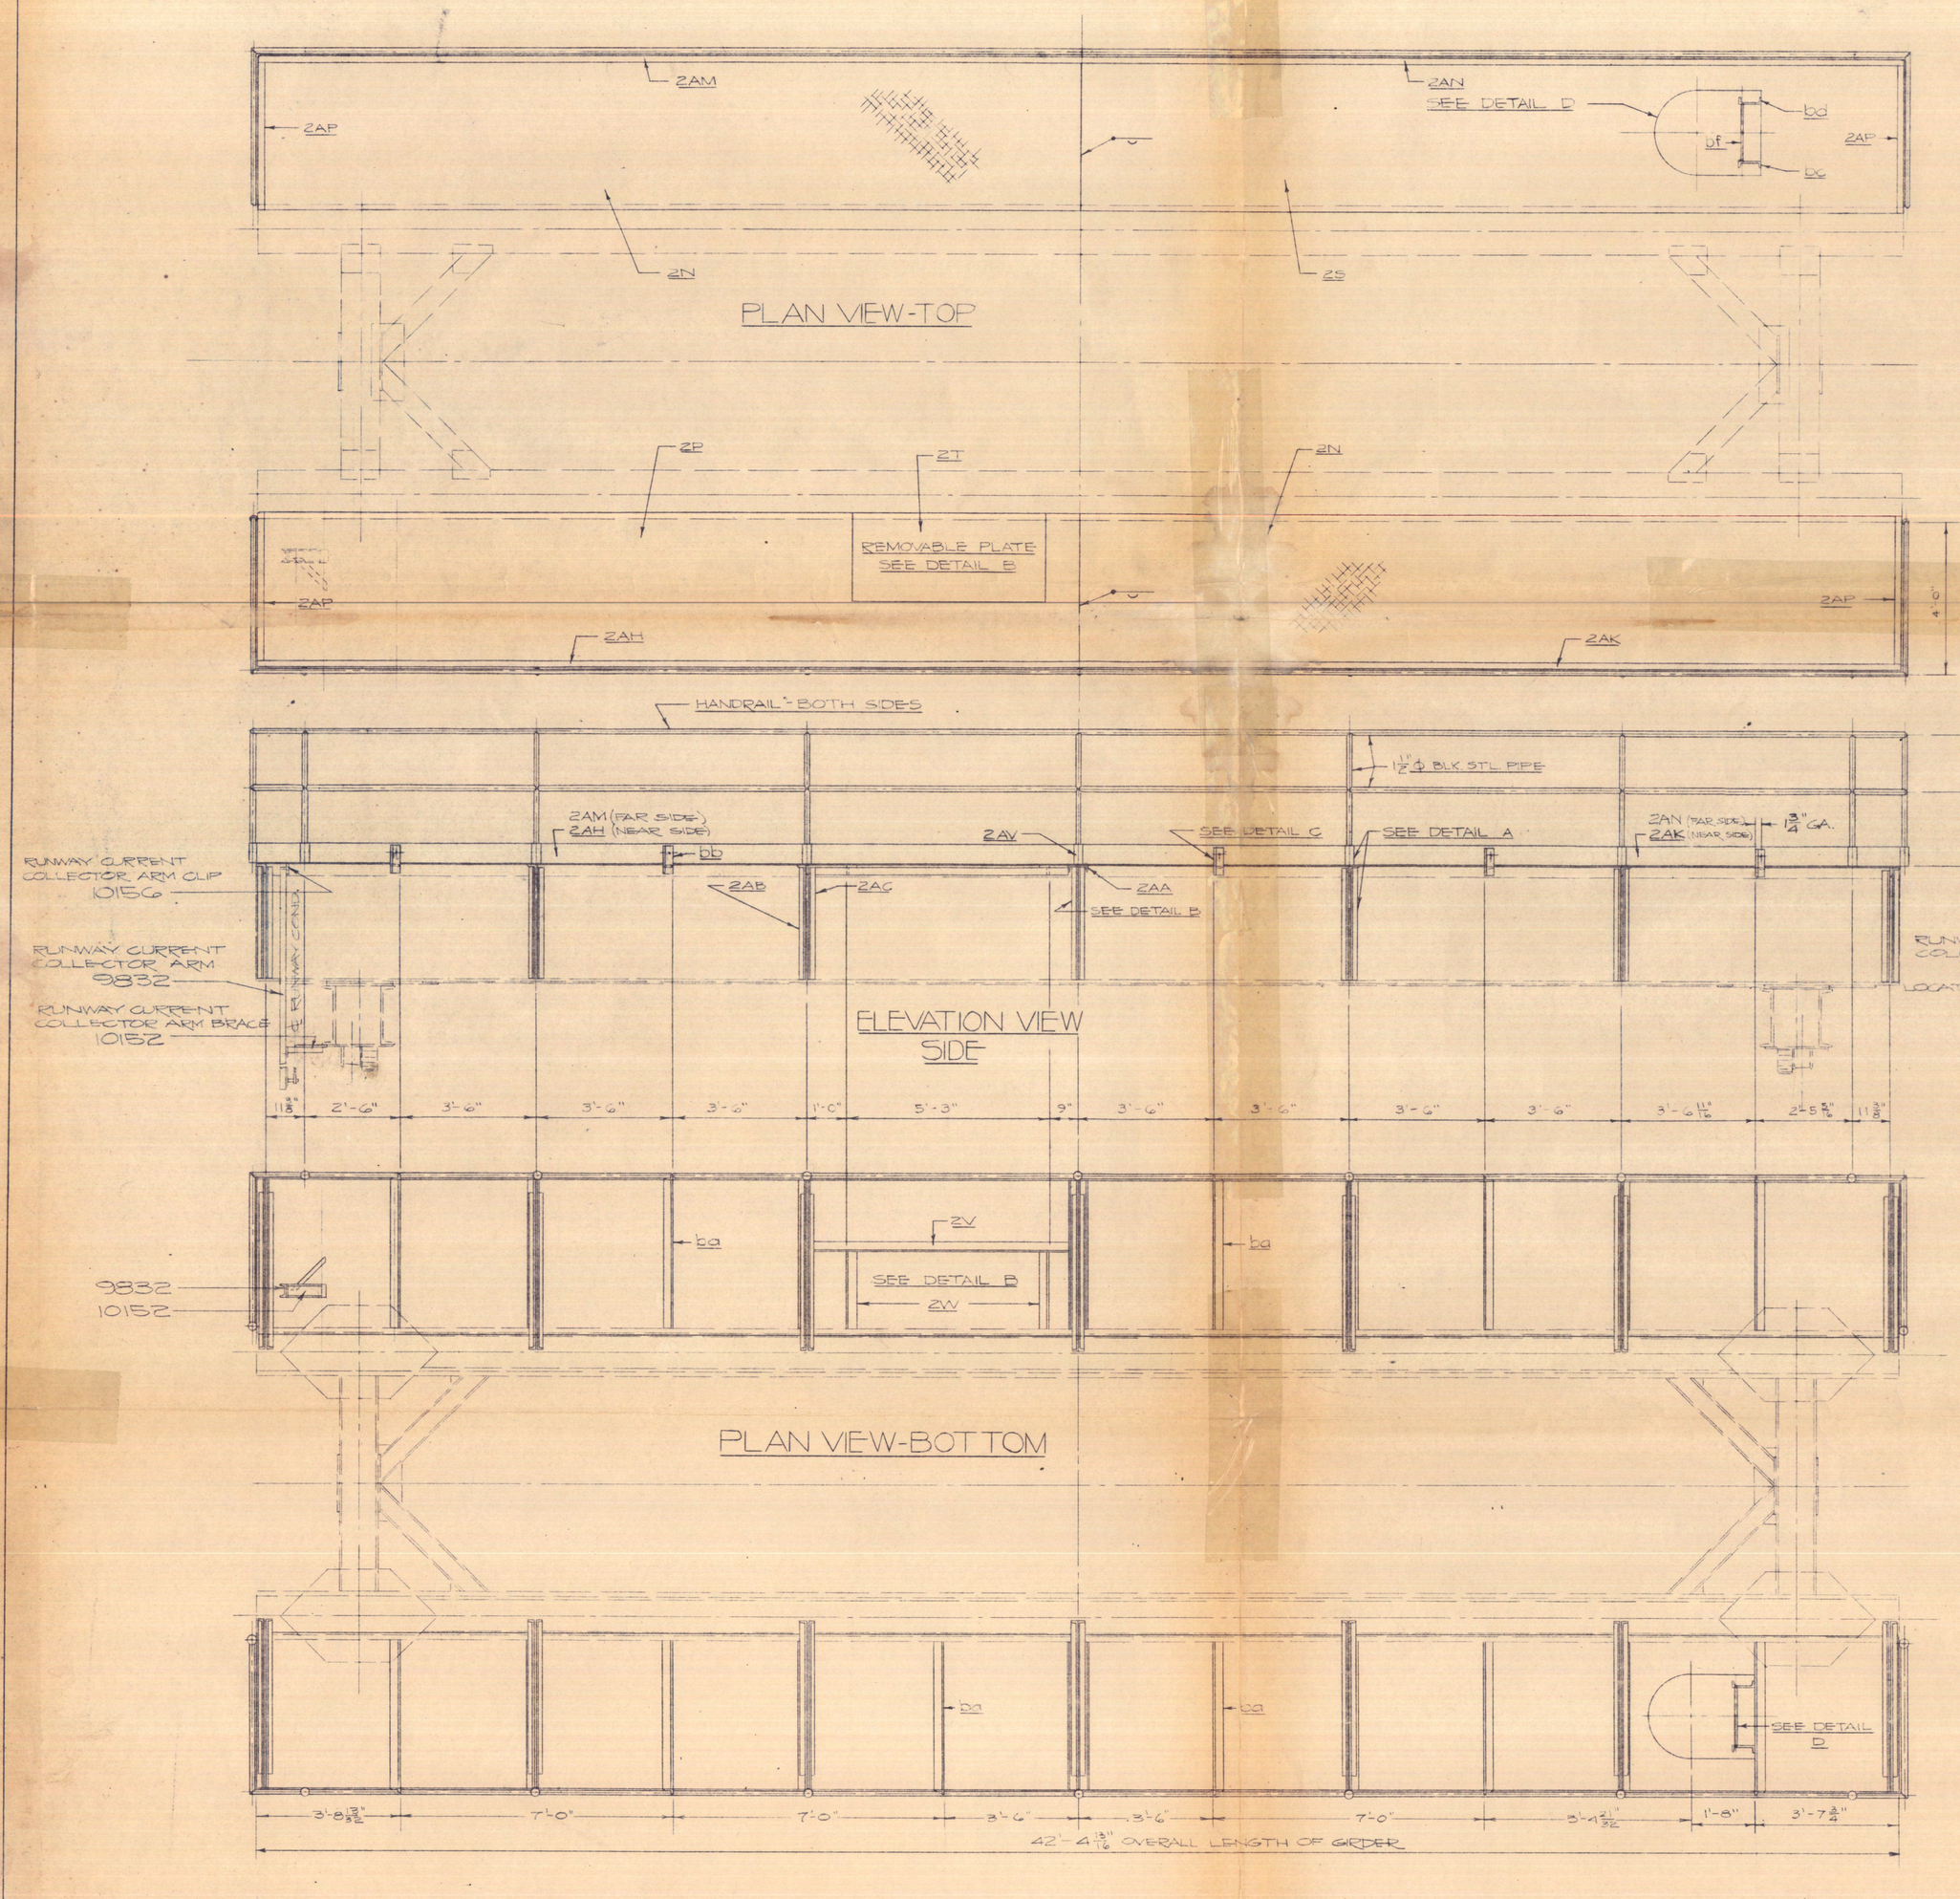

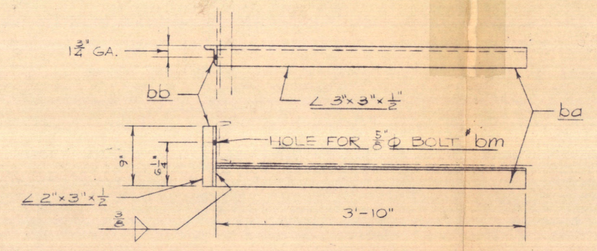

DETAIL C
SCALE - 1" = 1'-0"

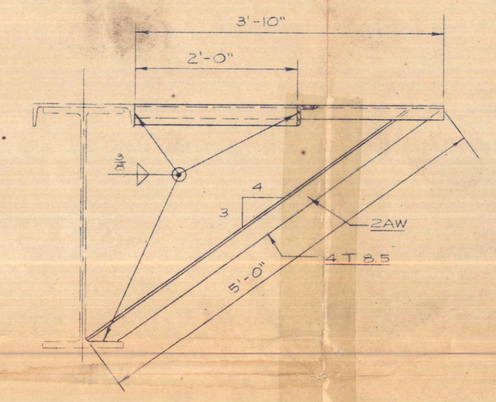

SECTION A-A

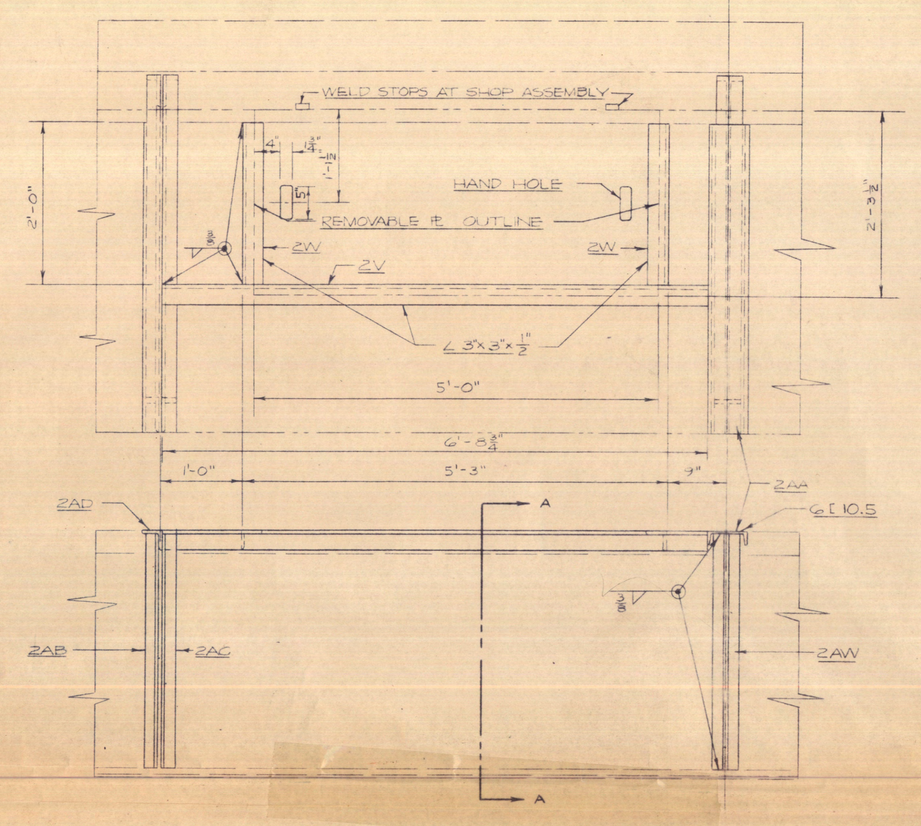

DETAIL B
SCALE - 1" = 1'-0"

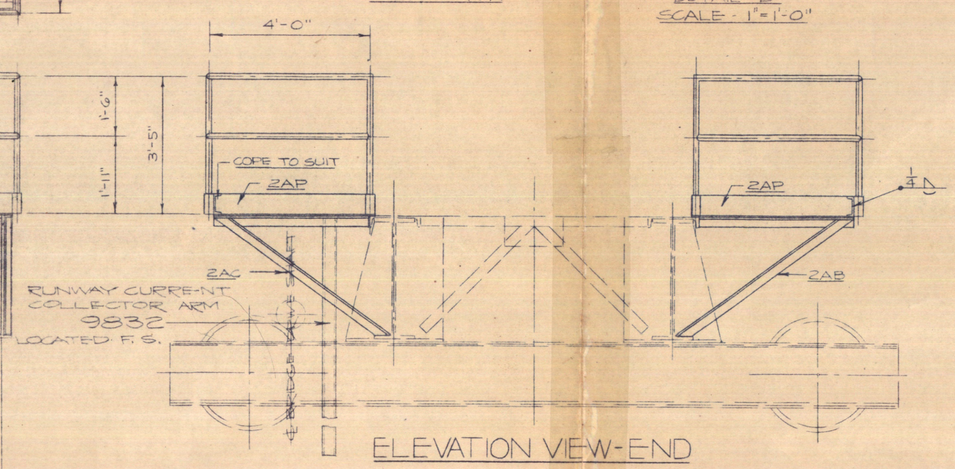

ELEVATION VIEW-END

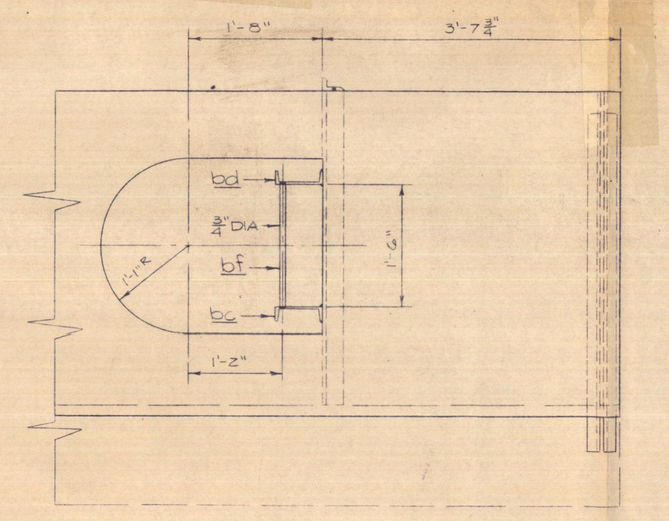

CRANE CATWALK ASSEMBLY
SCALE - ½" = 1'-0"

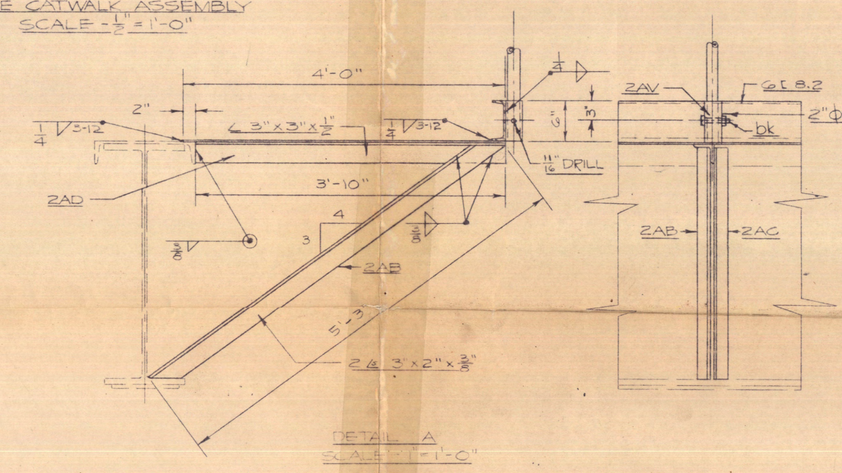

DETAIL A
SCALE - 1" = 1'-0"

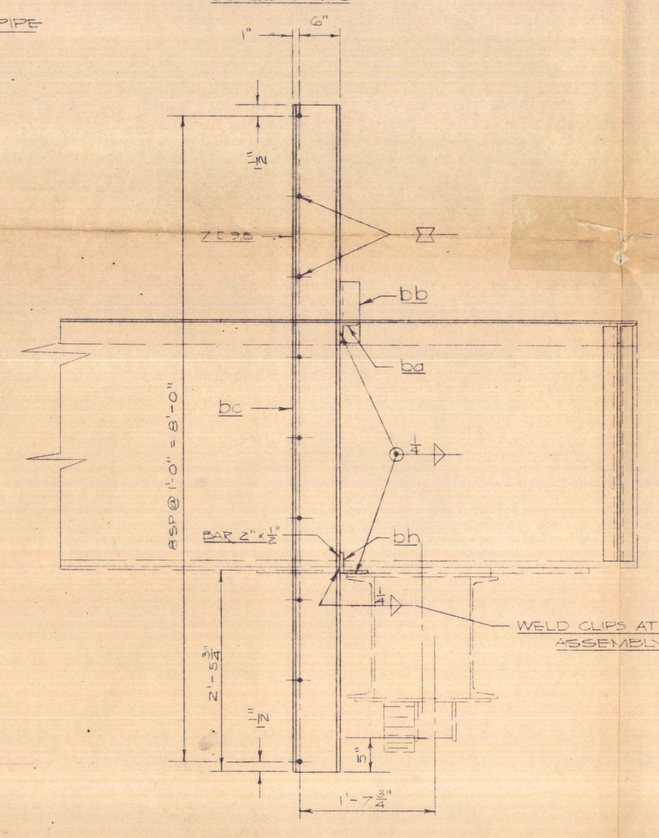

DETAIL D
SCALE - 1" = 1'-0"

BILL OF MATERIAL

NO. TO SHIP	SHEET MARK	NO. PIECES	ASSBLY MARK	SECTION	LENGTH FT	LENGTH IN	REMARKS	WT/FT	WT.	TOTAL WT.
2	2N	2		4"×⅜"	21	2½	FLOOR PL	34.8	480	
1	2P	1		do	20	20	T do	do	240	
1	2S	1		do	20	20	T do	do	740	
1	2T	1		2'-3½" × ⅜"	15	0	T do	18.9	100	2960
1	2V	1		∠ 3"×3"×½"	6	8½		9.4	63	
2	2W	2		do	2	0		9.4	38	
2	2AA	2		℄ 10.5	3	10		10.5	81	
12	2AB	12		∠ 3"×2"×⅜"	5	3	T	8.5	514	
12	2AC	12		do	5	3	T OPP HAND OF 2AB	do	do	
12	2AD	12		∠ 5"×3"×½"	3	0		9.4	422	1246½
11	2AF	11	bd	do	3	10		9.4	326	
		11	bb	3"×2"×¼"	0	9		7.7	54	
		11	bm	⅝" ϕ × ¾" HIGH BOLT WITH NUT	0	½		3.19 ea	4	404
1	2AH	1		℄ 8.2	21	2½		8.2	174	
1	2AK	1		do	20	20		do	do	
1	2AM	1		do	20	20		do	do	
1	2AN	1		do	20	20		do	do	
4	2AP	4		do	3	11½	T	do	131	827
1	2AA	1	bc	7" ℄ 9.8	3	3		9.8	31	
		1	bd	do	8	2	OPP HAND OF bc	do	80	
		9	bf	¾" DIA		4½		1.5	21	
		2	bh	BAR 2"×⅜"	0	7	BENT	3.4	4	87
1	2AT			1½" ϕ BLK STL PIPE	25	0	SEE NOTE	2.72	70	
18	2AV			2"ϕ do	6	6		3.65	23	753
2	2AW	2		4 T 8.5	5	3	T	8.5	83	
18		18	bk	⅝" MACH BOLTS NUTS & CAPS REQ'D	0	3½		.503	9	

* MAT'L FURNISHED IN STOCK LENGTHS FOR FIELD FABRICATION

WHEN ORDERING PARTS
PLEASE GIVE THE FOLLOWING INFORMATION
1 SERIAL NO 957
2 PARTS NO
3 THIS DRWG NO 9794-G

BERGER ENGINEERING COMPANY
SEATTLE
DRAWN BY POMPEO
CHECKED
DESIGN APPROVED
DATE 11-18-51
DRAWING FILE 9794-G22
SCALE

CRANE CATWALK DETAIL
KAJAKAI INTAKE-CRANE-