DO NOT SCALE

TOLERANCE ON FRACT. DIM. ± AND ON DECIMAL DIM. ± UNLESS OTHERWISE SPECIFIED.

IRRIGATION REG. VALVE Nº3

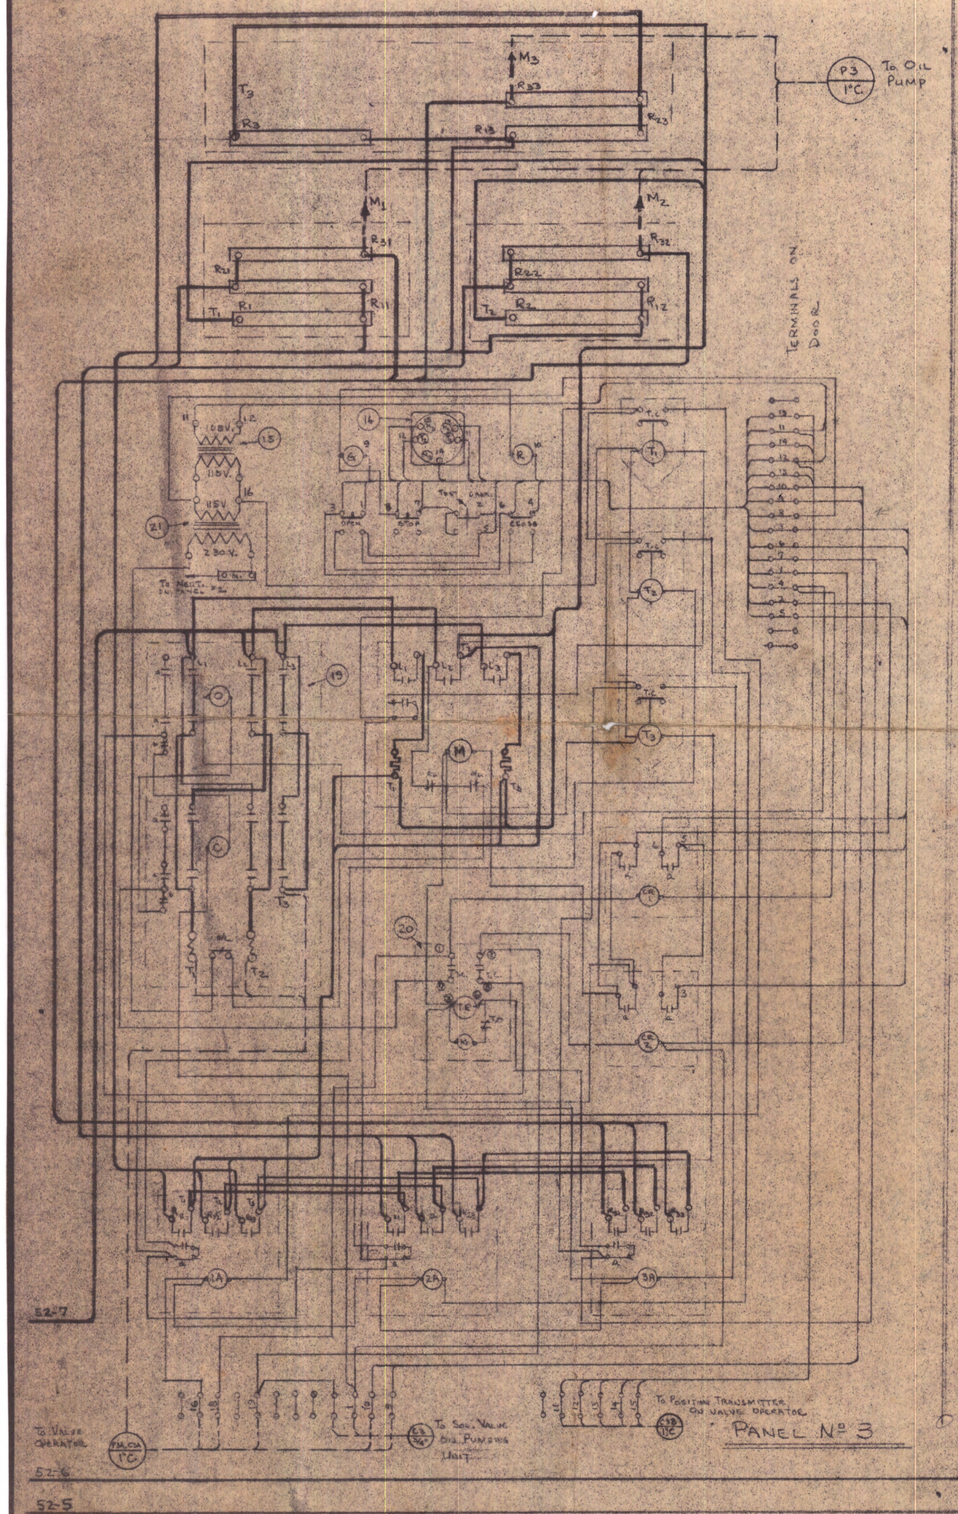

IRRIGATION REG. VALVE Nº 2

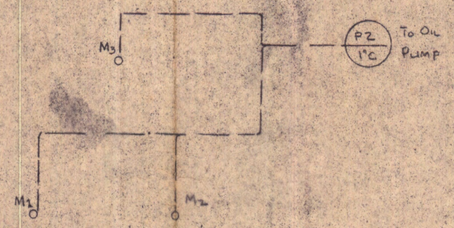

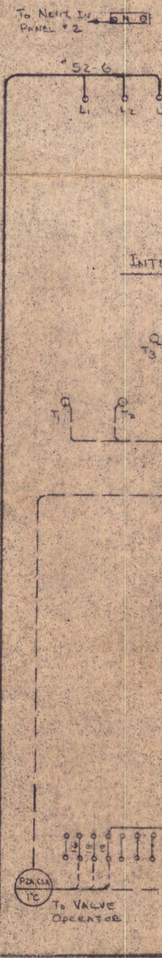

IRRIGATION REG. VALVE Nº 1

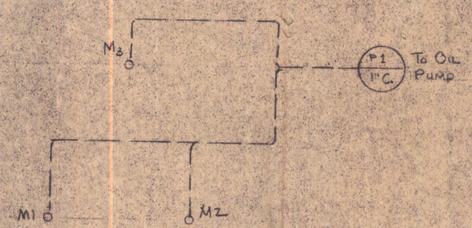

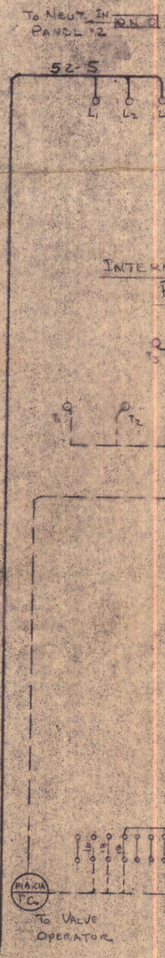

END OF SHEET

NOTE: DOTTED WIRING BY CUSTOMER

NO.	DATE	REVISIONS	BY	APPD
1	9-15-52	RESISTOR WIRING REVISED	H.K.	
2	9-17-52	EXTERNAL WIRING DELETED	H.K.	
3	10-9-52	RESISTORS REVISED	H.K.	

CUSTOMER'S APPROVAL _____ DATE _____

CENTER MASC AFGHANISTAN | P. O. NO. 11 SHEET | SALES APP'L

JOBBER PHILIPS + EDGE | P. O. NO. 8634 | CH. DFTSM.

SCALE NONE | DRN. BY H.K. | CHKD. BY

RECEIVED NOV 9 1952 M. K. A. INC. INDIANA-POLIS

SQUARE D COMPANY
ELECTRICAL EQUIPMENT
WESTERN DIVISION

WIRING DIAGRAMS PANELS 3,4 & 5
VALVE HOUSE SWITCHBOARD
MORRISON KNUDSEN-AFGHANISTAN
KAJAKAI DAM-AFGHANISTAN

DATE 8-4-52 | JOB NO. 6898 | DWG. No. D-1855 SF-2A