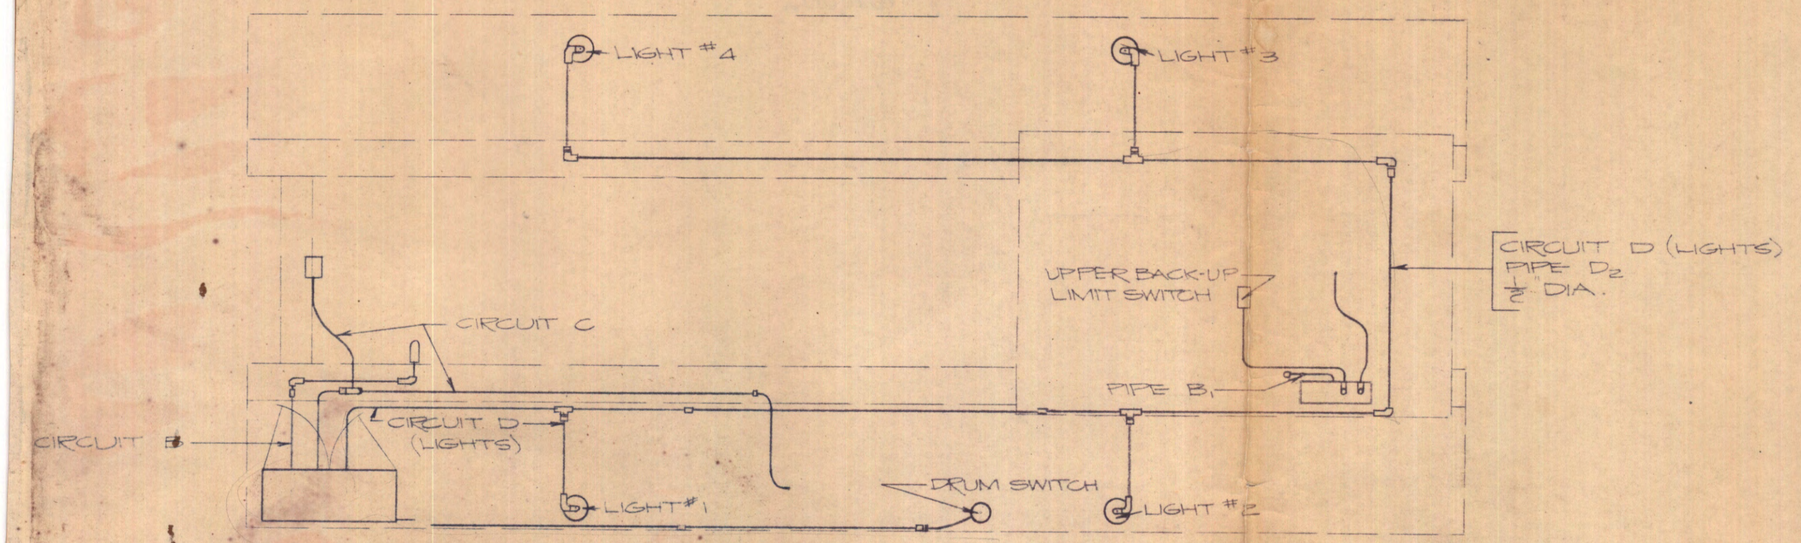

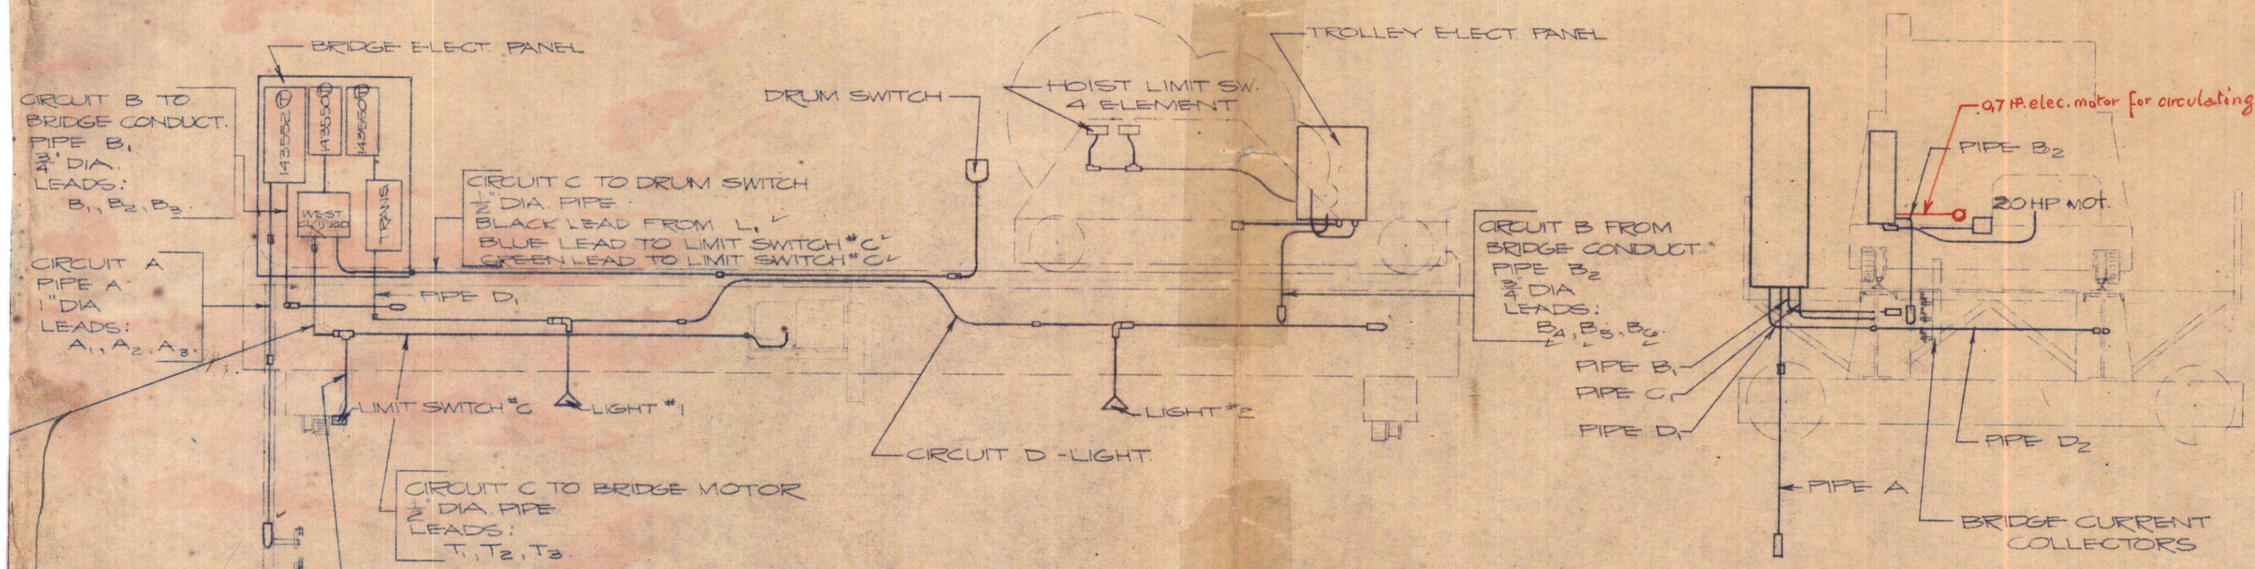

PIPES & WIRES SHIPPED LOOSE
LIGHTS #1, 2, 3, 4.
BRIDGE TRAVEL CONTROL WIRES (BLACK, BLUE, GREEN, WHITE, RED)
BRIDGE MOTOR LEADS T1, T2, T3.
LEADS A1, A2, A3, B1, B2, B3
3 RUNWAY CONDUCTORS
3 BRIDGE CONDUCTORS
PIPE B1, C1, C2, D1, D2, A.
PIPE B2 WITH LEADS B4, B5, B6.
LIMIT SWITCH #C
DRUM SWITCH WITH PIPE & STANCTION

BERGER ENGINEERING WORKS, INC.

DRAWING NO. FILE	SEATTLE	DRAWN BY POMPEO
10164-D8	SCALE NTS	CHECKED J. Alberts
		DATE 3-12-52

ELECTRICAL CONDUIT
KAJAKAI INTAKE CRANE