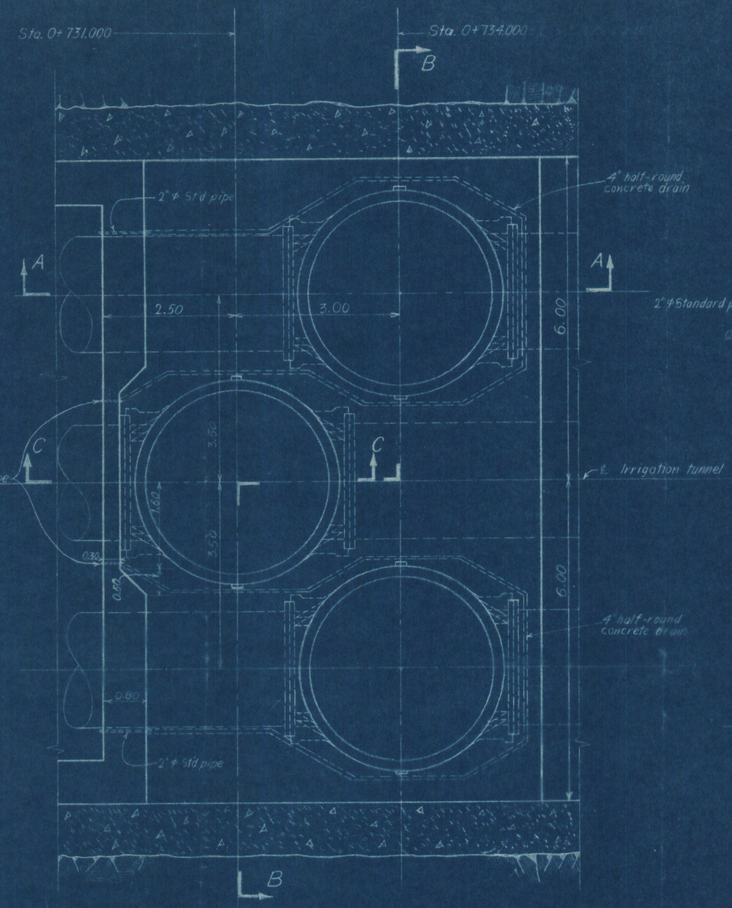

PLAN
(Lift above El. 964.30 not shown)

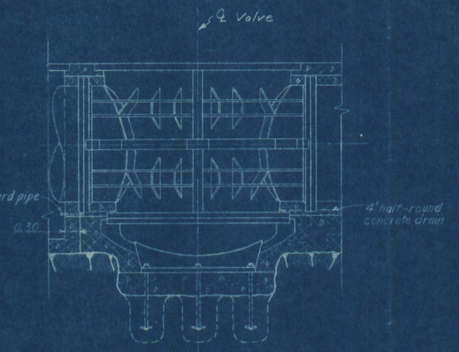

SECTION C-C

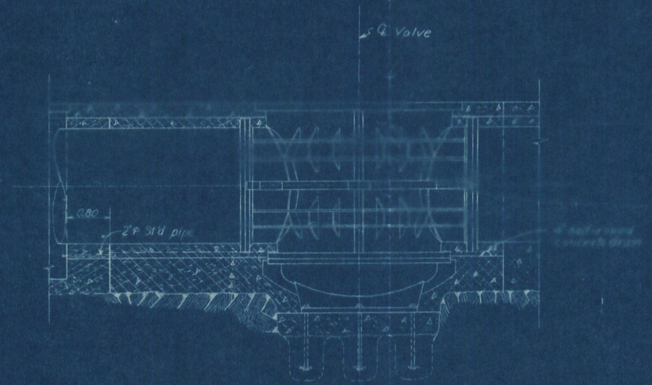

SECTION A-A

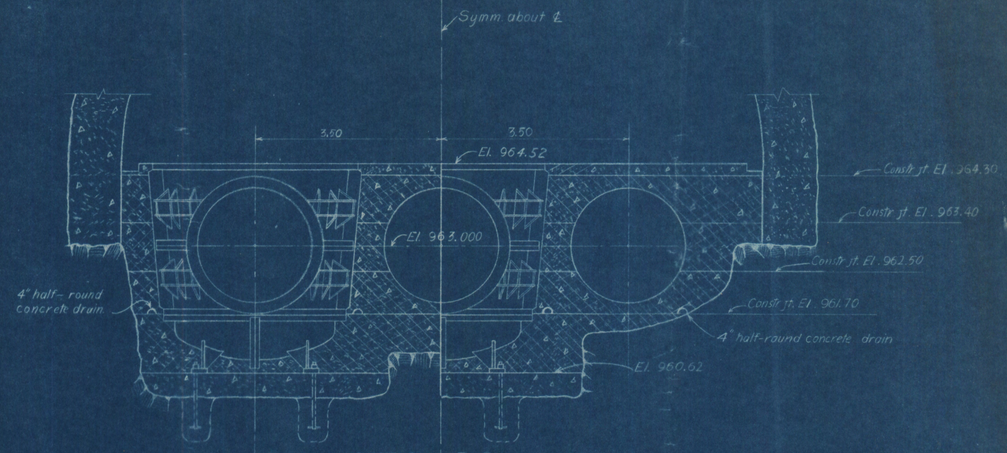

SECTION B-B

LEGEND

First stage concrete

Second stage standard concrete

Second stage porous concrete

NOTES

Dimensions and elevations are in meters.

4" half-round concrete drains are made of porous concrete to be furnished by field.

For porous concrete mixing and placing see "Concrete Manual" by USBR or other references.

Rotovalve plug should be held in seated position when concrete is placed around the valve and during the time of set of concrete.

REFERENCE DRAWING :
Irrigation Tunnel, Rotovalve Chamber, Concrete Outline-13-F-61

Scale 1 : 50

MORRISON - KNUDSEN AFGHANISTAN, INC.

KAJAKAI DAM
IRRIGATION TUNNEL
ROTOVALVE CHAMBER
ROTOVALVE DRAINS

INTERNATIONAL ENGINEERING CO., INC.

DESIGNED . E. O. .	CHKD. H. Y. H. . . .	SUBMITTED
DRAWN . . E. O. .	INSP.	RECOMMENDED
		APPROVED
13-F-70 KO	SAN FRANCISCO, CAL. DATE Aug. 14, 1953.	