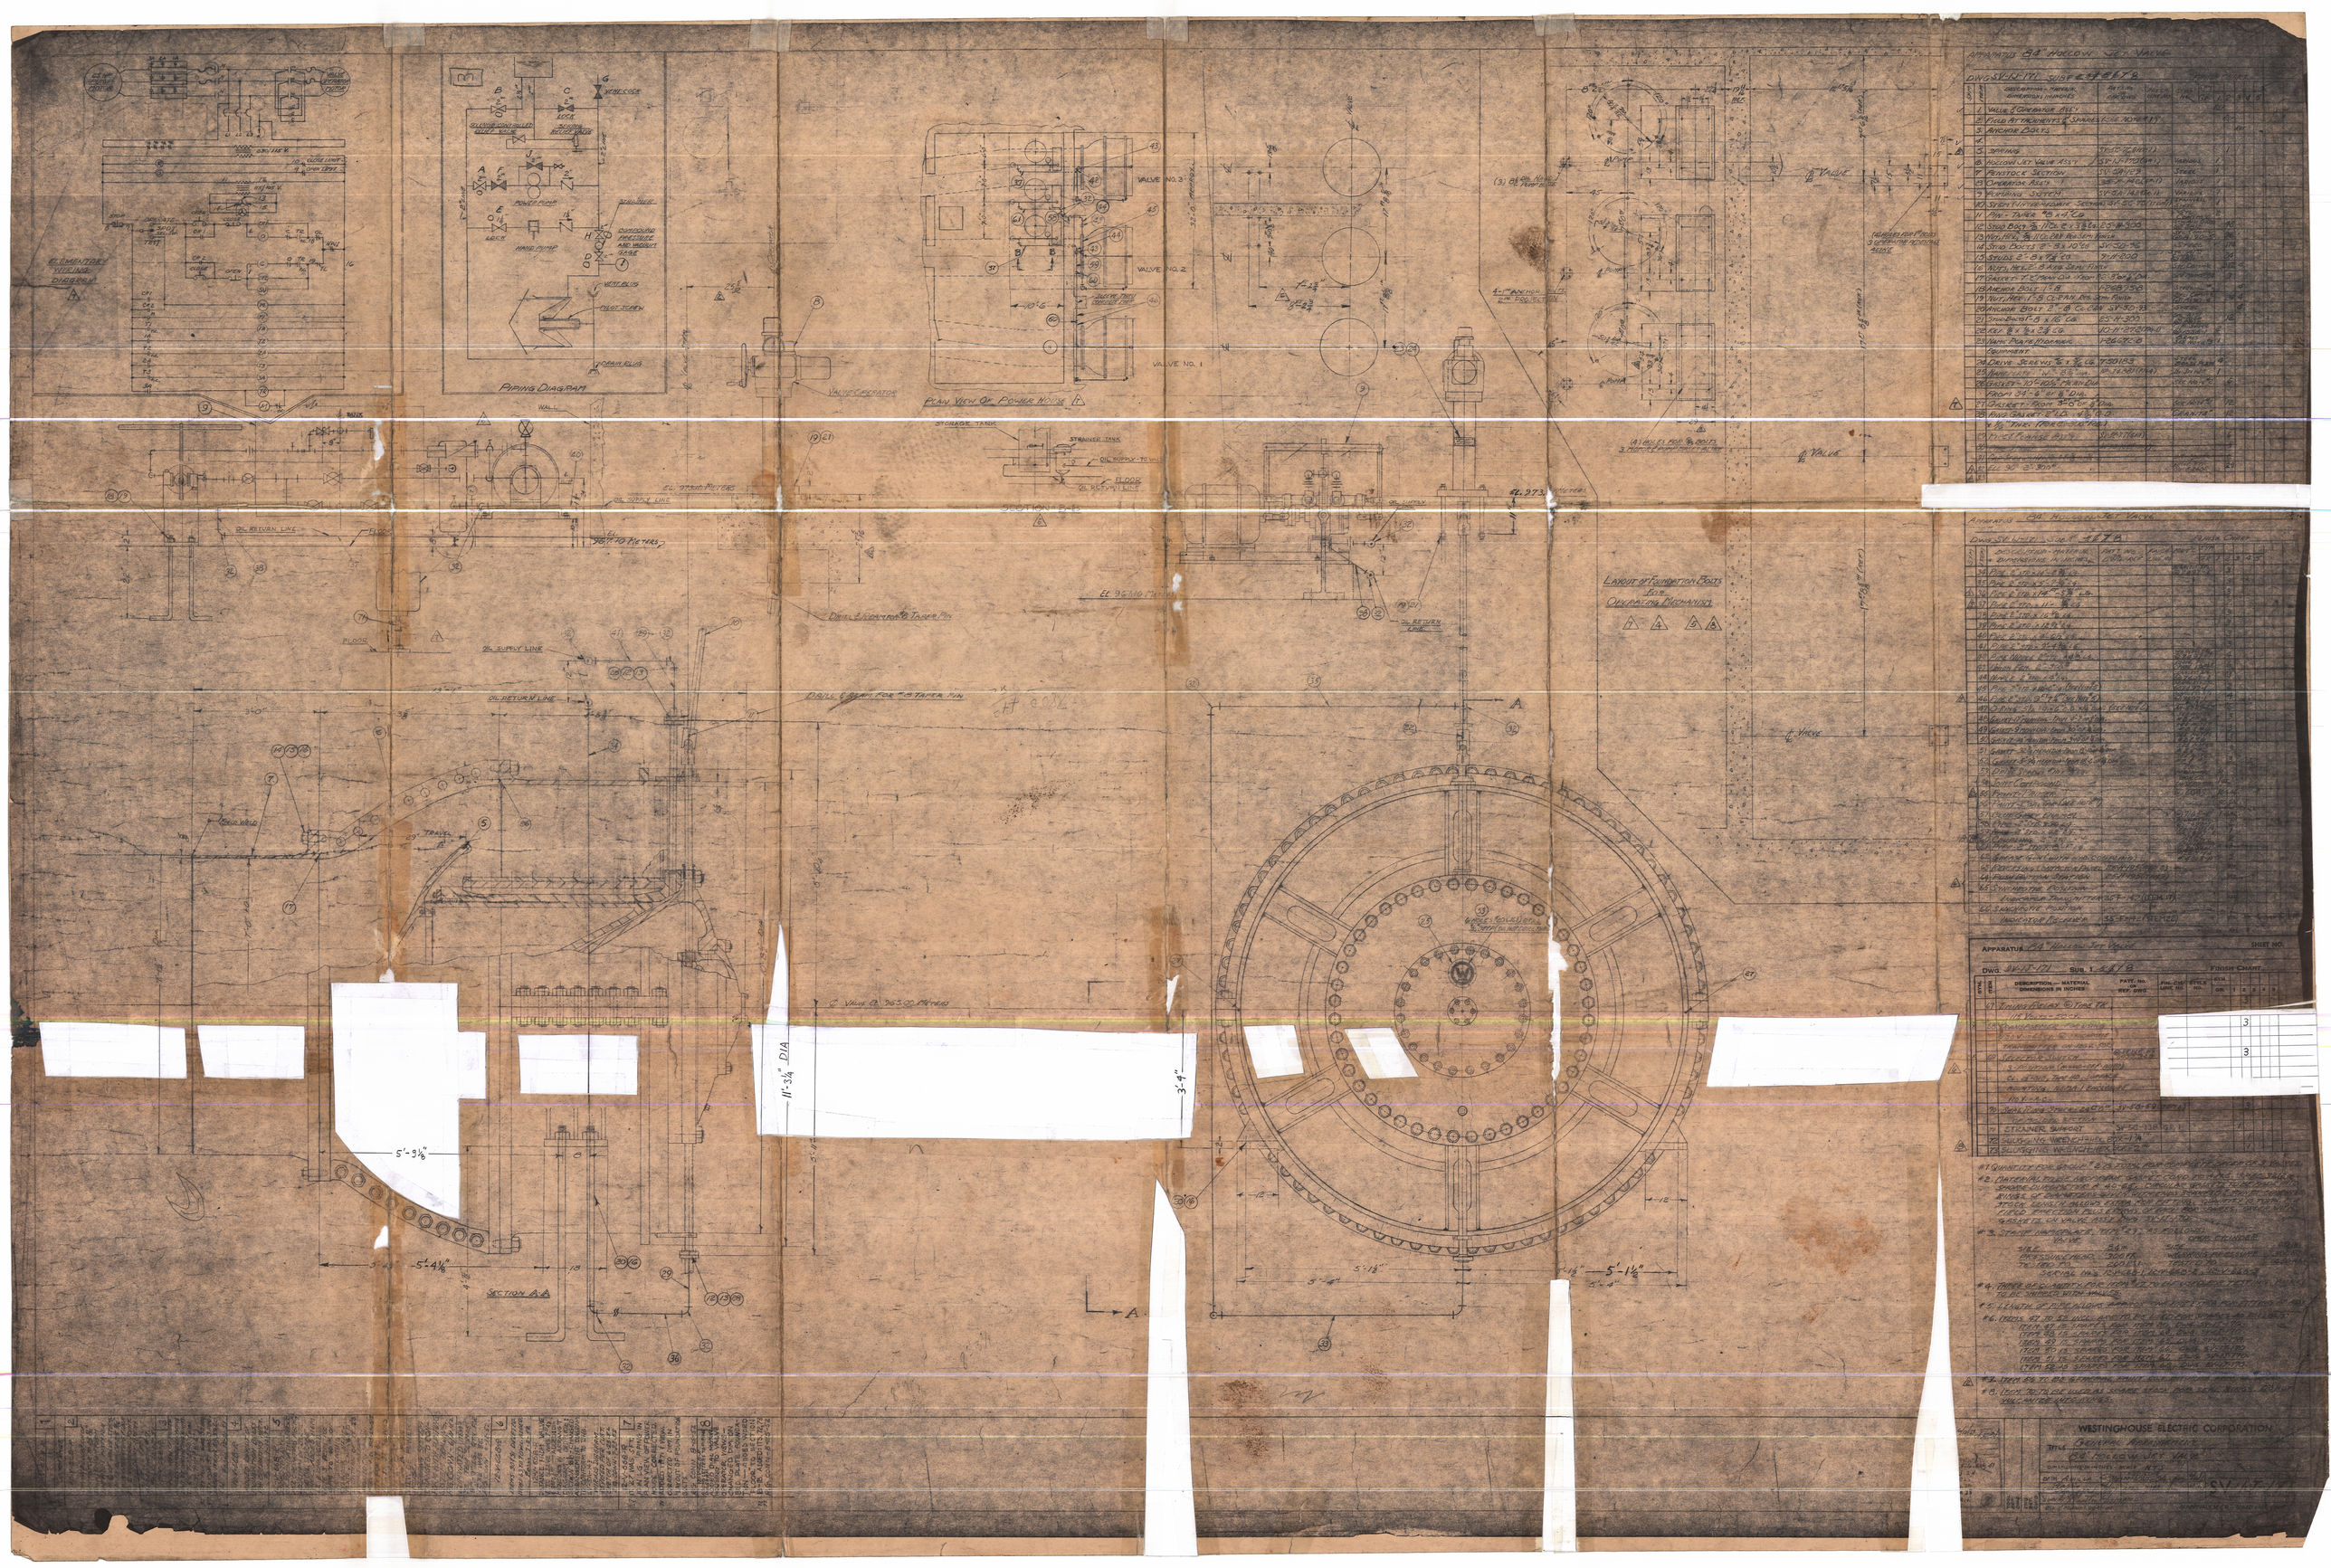

PIPING DIAGRAM
PLAN VIEW OF POWER HOUSE
SECTION A-A
LAYOUT OF FOUNDATION BOLTS FOR OPERATING MECHANISM
APPARATUS 84" HOLLOW JET VALVE
DWG. SV-1J-171 SUB. 1 - 5 & 7 & 8
FINISH CHART
APPARATUS 84" HOLLOW JET VALVE
DWG. SV-1J-171 SUB. 1 - 5 & 7 & 8
FINISH CHART
WESTINGHOUSE ELECTRIC CORPORATION
TITLE GENERAL ARRANGEMENT
84" HOLLOW JET VALVE